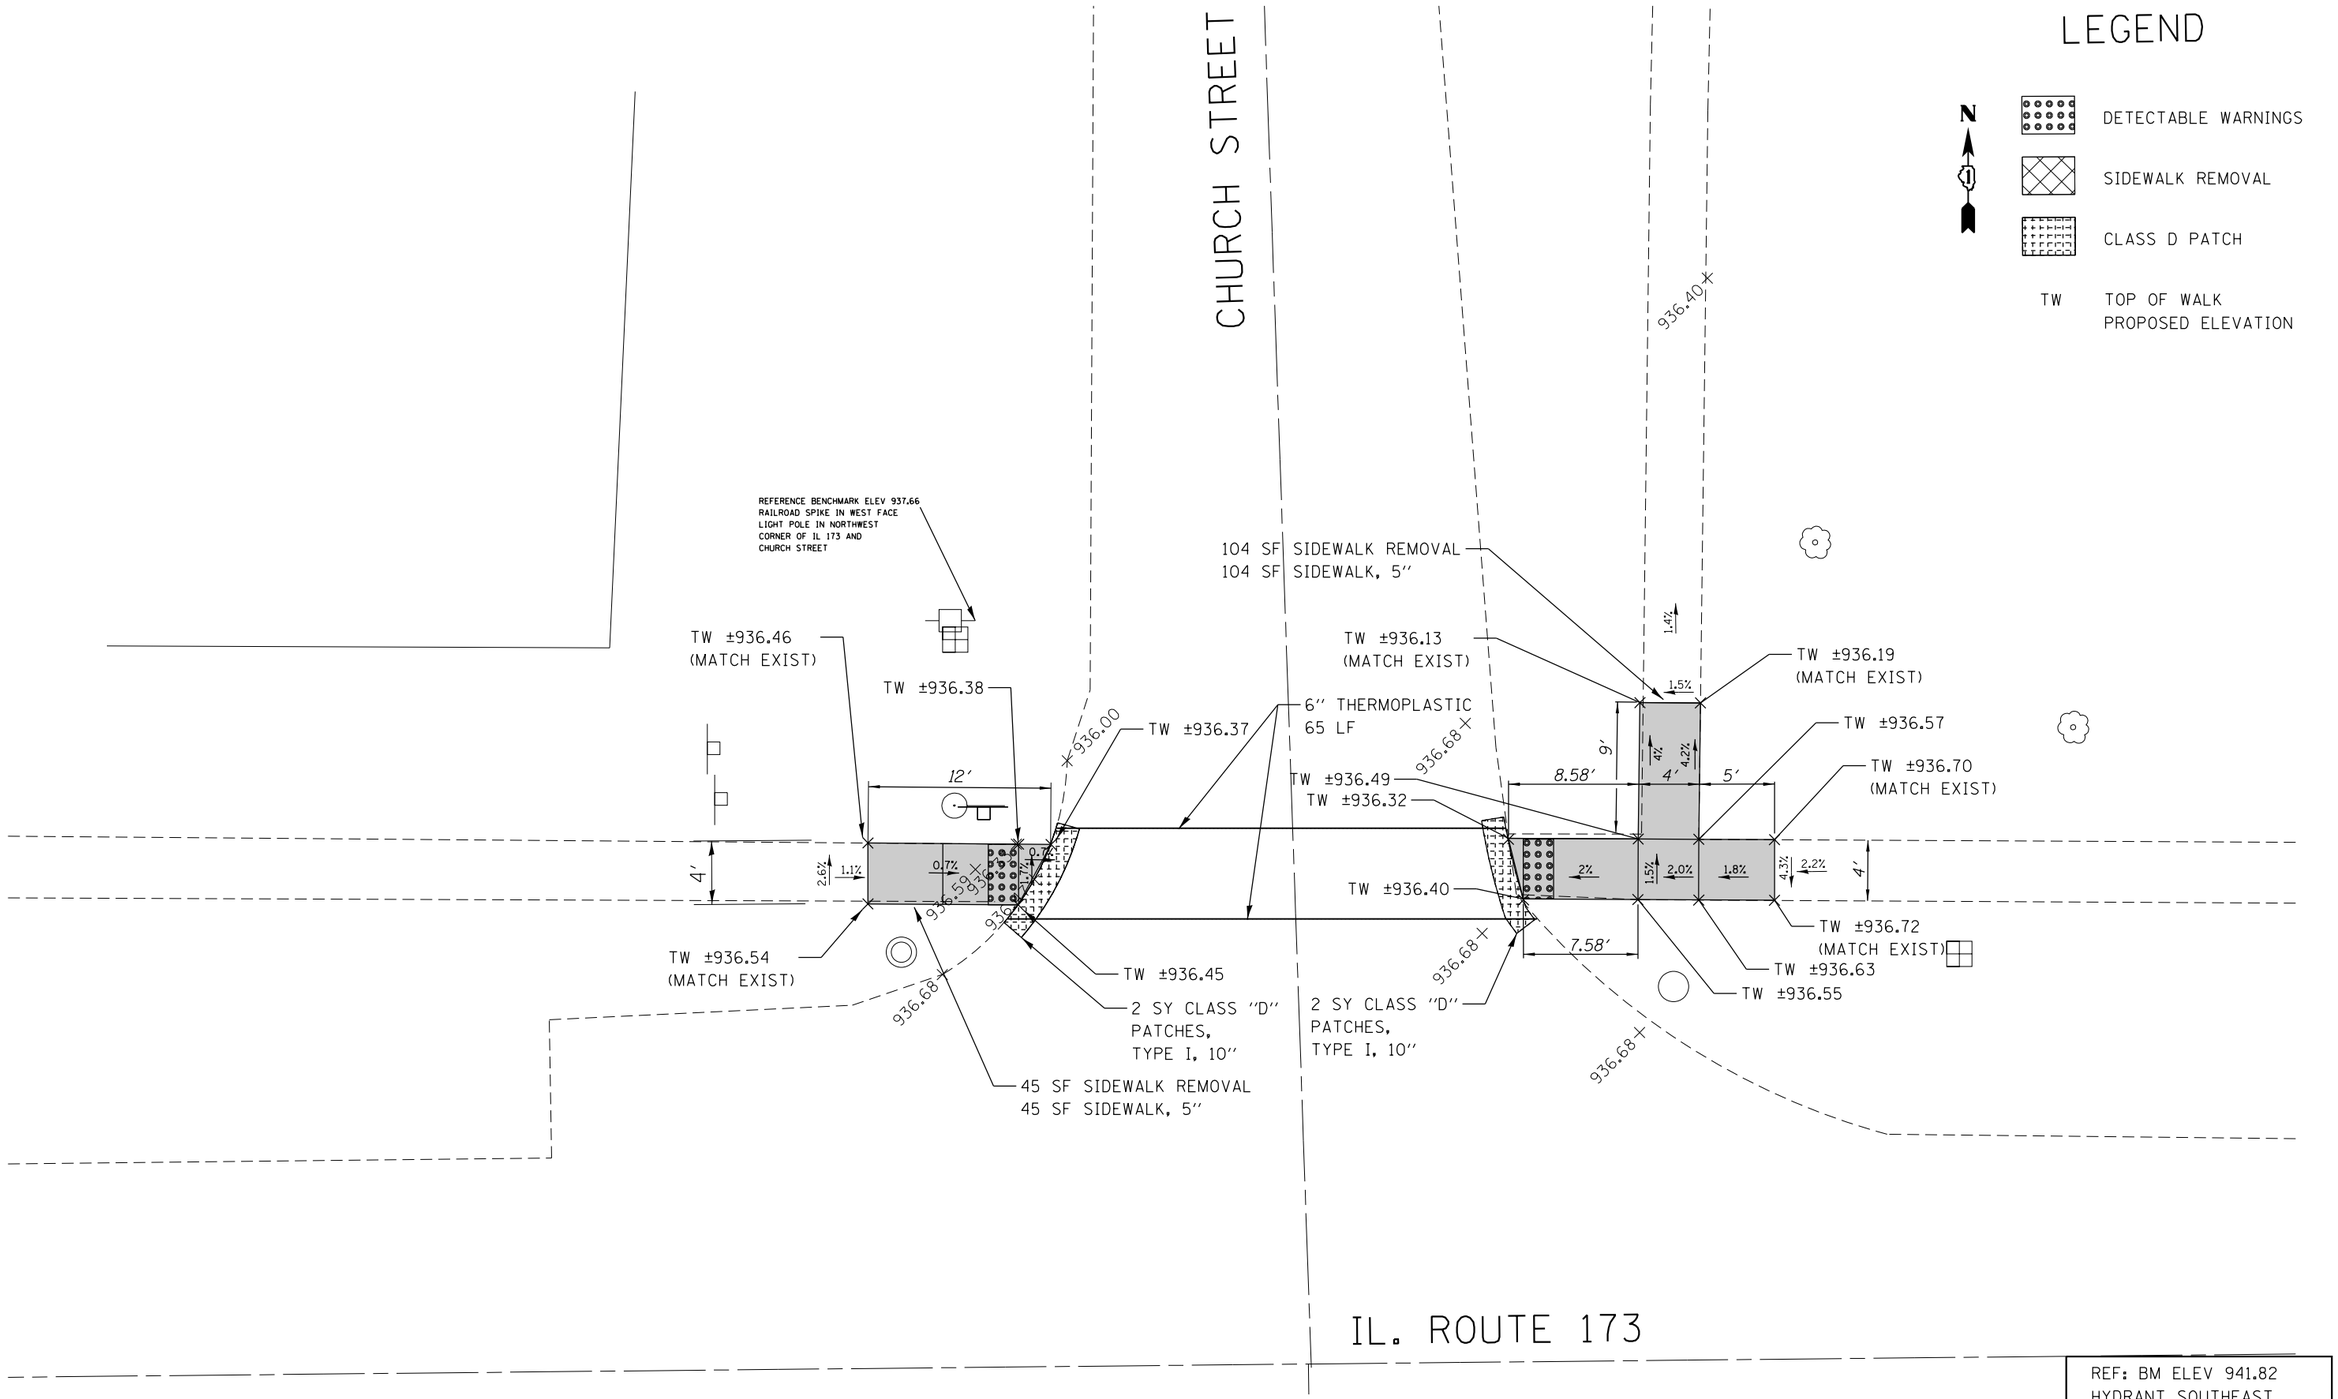

REF: BM ELEV 941.82
HYDRANT SOUTHEAST
CORNER OF IL 173 AND
SAINT ALBANS STREET

FILE NAME =	USER NAME = PencePL	DESIGNED -	REVISED - PLP 01/16/2014	STATE OF ILLINOIS DEPARTMENT OF TRANSPORTATION
c:\pw_work\pwidot\pencepl\d0362927\D107714-sht-Hebron.dgn		DRAWN -	REVISED -	
	PLOT SCALE = 10.0000 ' / in.	CHECKED -	REVISED -	
Default	PLOT DATE = 1/22/2014	DATE -	REVISED -	

ROADWAY PLAN – IL 173 (KENNEDY DR. TO CENTER ST.) AT CHURCH STREET

SCALE: 1:5 | SHEET OF SHEETS | STA. TO STA.

F.A. RTE.	SECTION	COUNTY	TOTAL SHEETS	SHEET NO.
VAR.	2013-0581	McHENRY	58	26

CONTRACT NO. 60X36

ILLINOIS FED. AID PROJECT