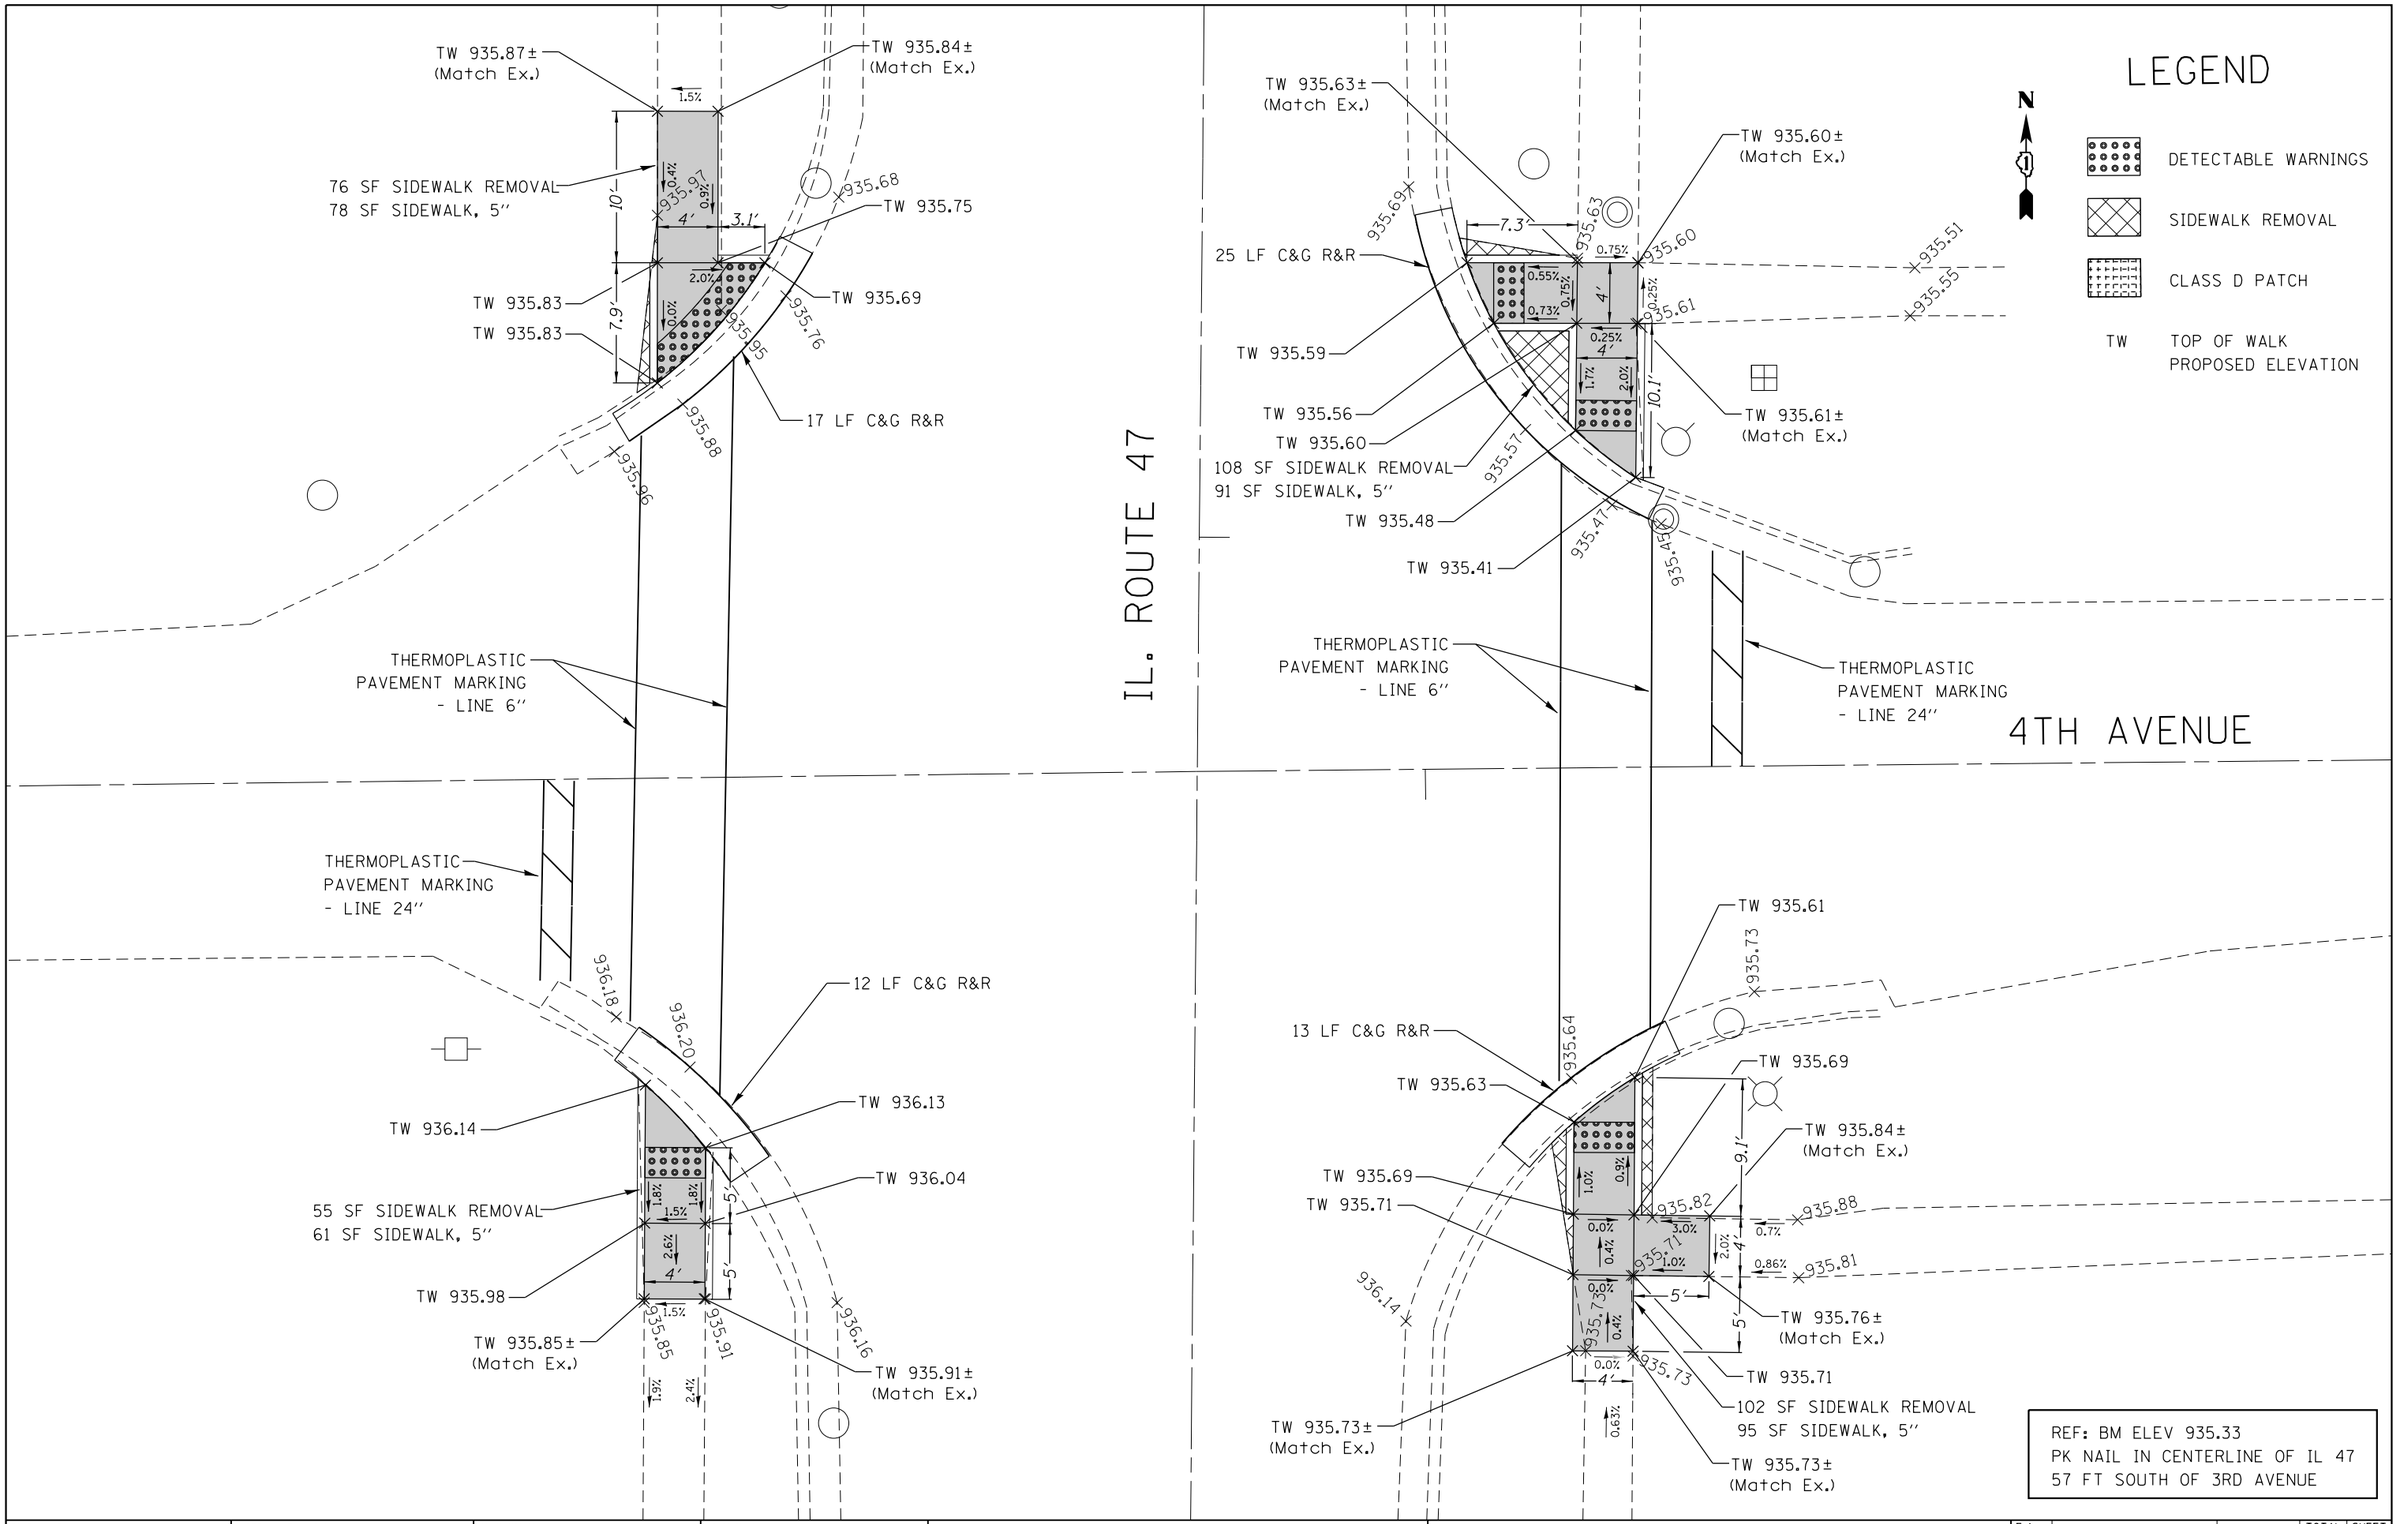

FILE NAME = c:\pw_work\pwidot\bilgramisa\d0362927\D1207714-sht-Hebron.dgn	USER NAME = Bilgramisa	DESIGNED -	REVISED -
		DRAWN -	REVISED -
	PLOT SCALE = 10.0000 ' / in.	CHECKED -	REVISED -
Default	PLOT DATE = 12/18/2013	DATE -	REVISED -

STATE OF ILLINOIS
DEPARTMENT OF TRANSPORTATION

ROADWAY PLAN – IL 47 (PRAIRIE AVENUE TO MCKINLEY AVENUE) AT 4TH AVENUE

SCALE: 1:5 | SHEET OF SHEETS | STA. | TO STA.

F.A. RTE.	SECTION	COUNTY	TOTAL SHEETS	SHEET NO.
VAR.	2013-0581	McHENRY	58	31
		CONTRACT NO. 60X36		
	ILLINOIS FED. AID PROJECT			