FINAL SURVEY	NOTE BOOK	NO.
SURVEYED		
PLOTTED		
TEMPLATE		
AREAS		
AREAS CHECKED		

BY	DATE

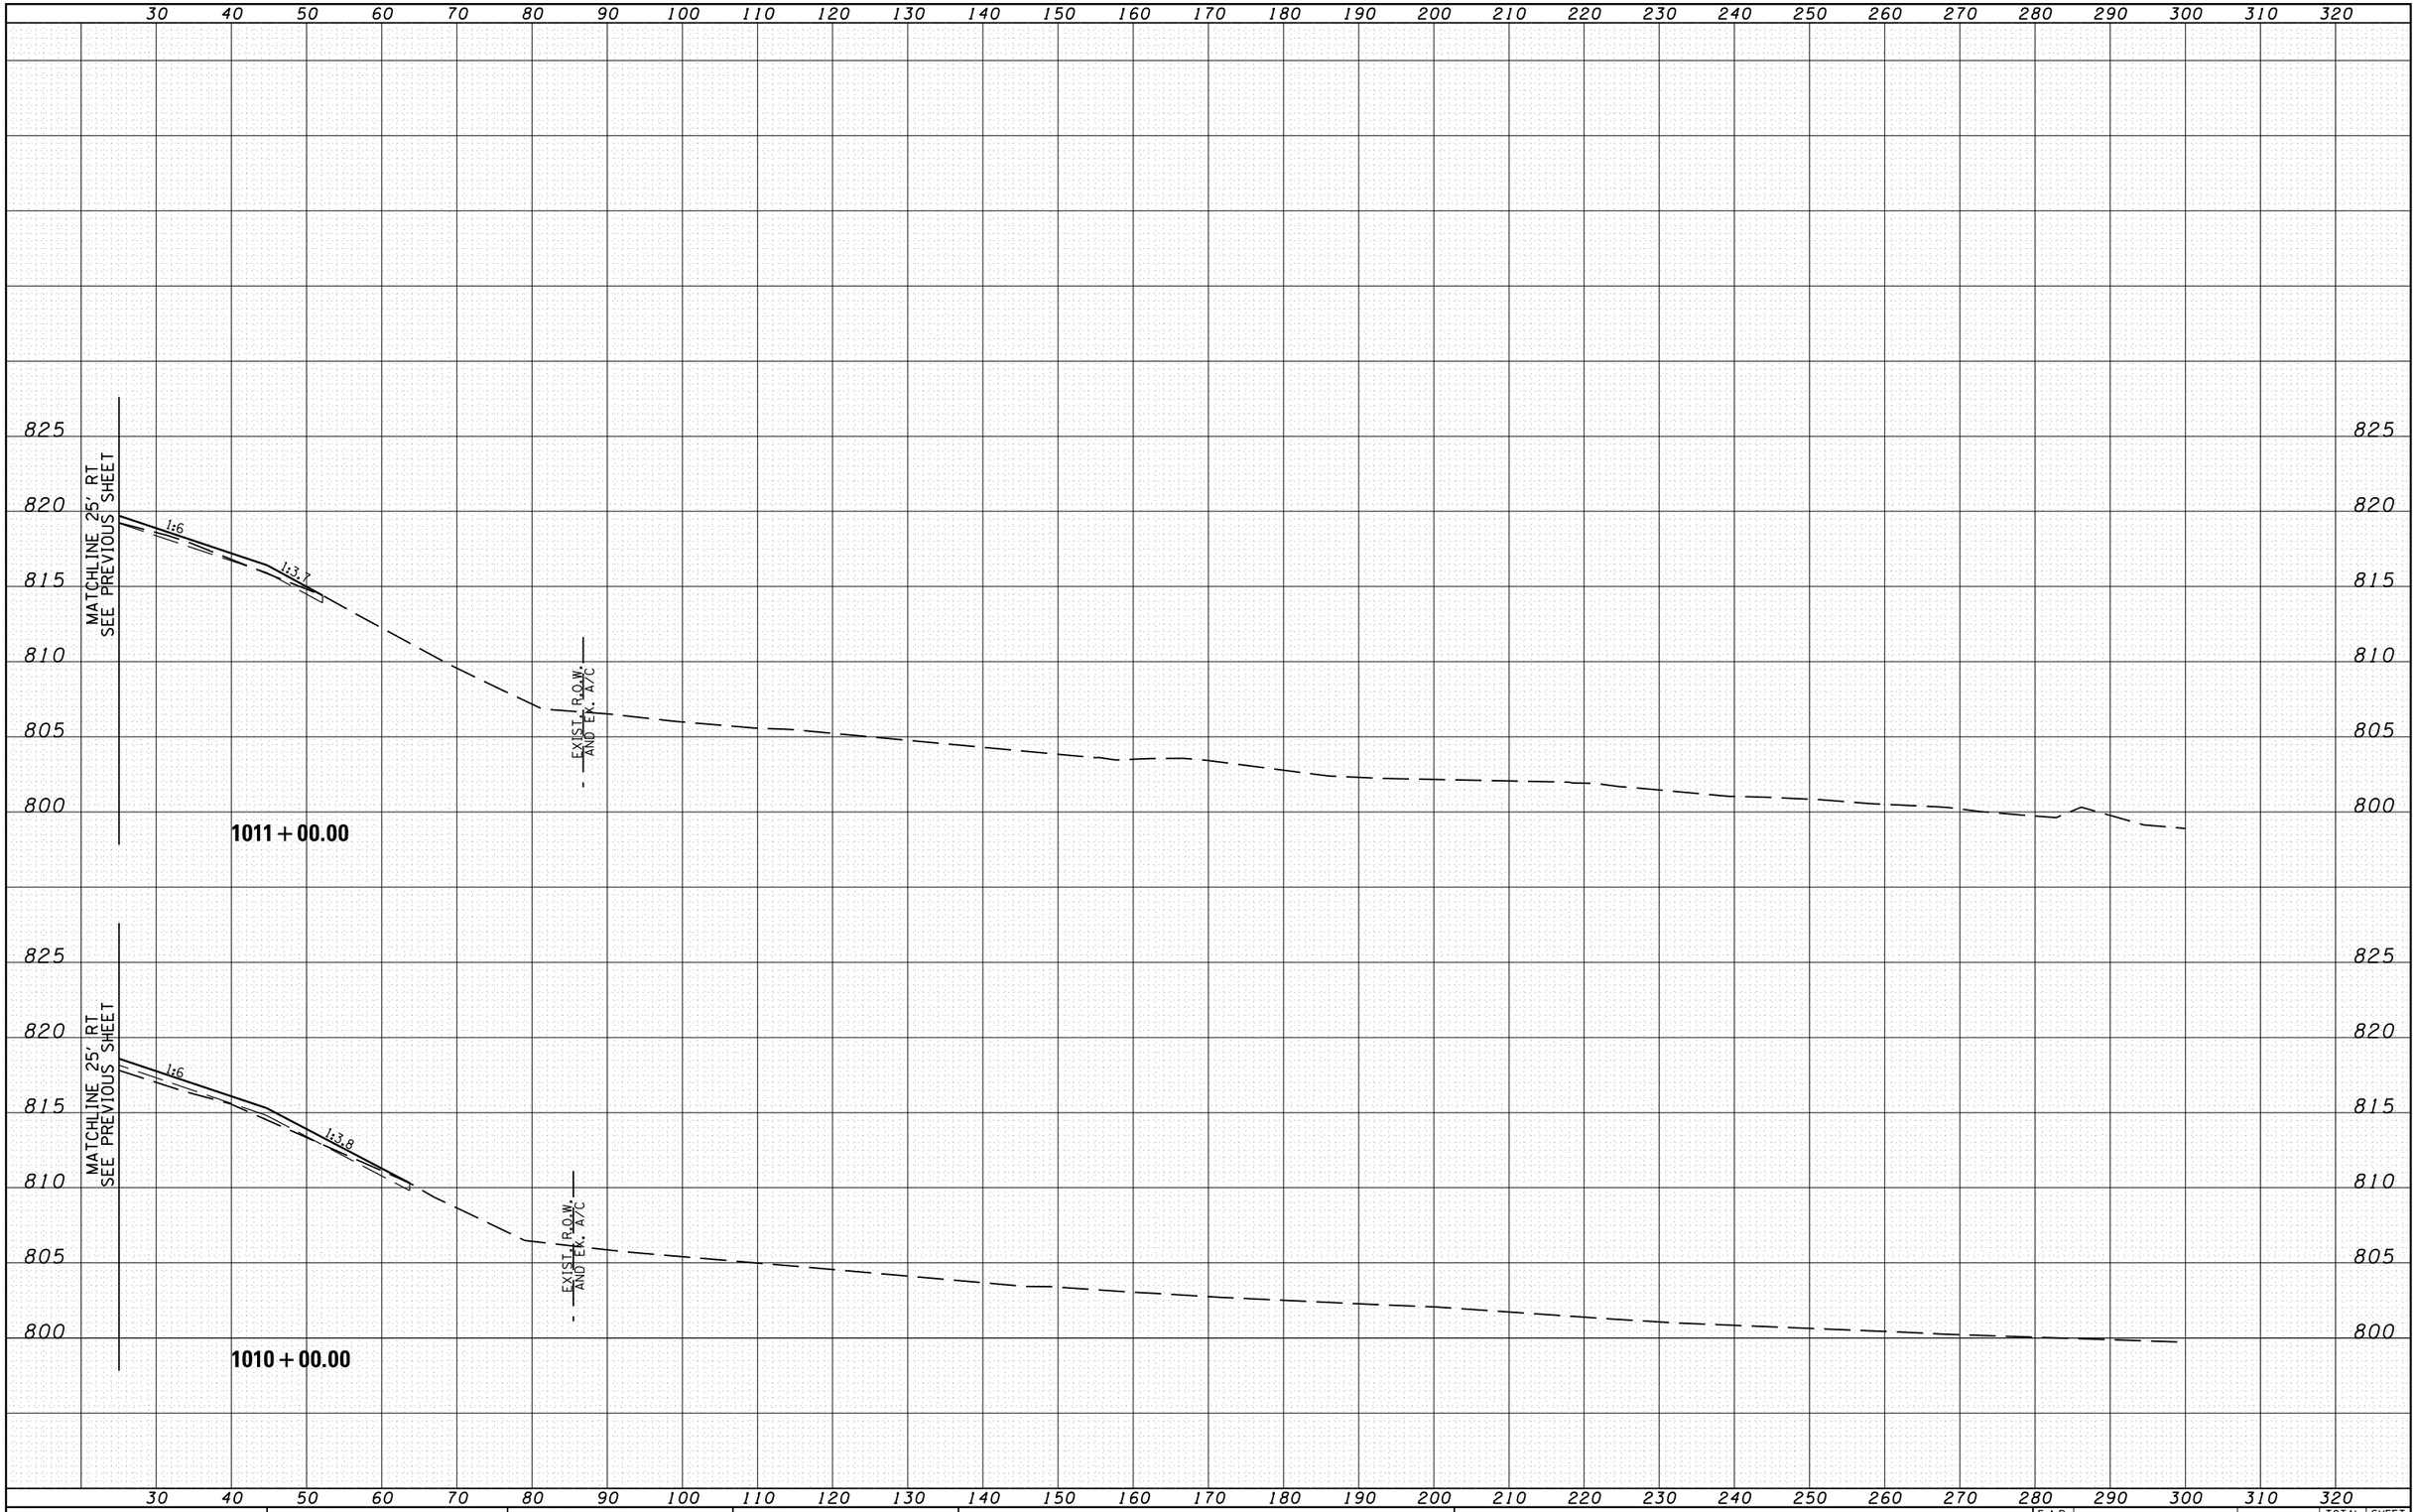

ORIGINAL SURVEY	NOTE BOOK	NO.
SURVEYED		
PLOTTED		
TEMPLATE		
AREAS		
AREAS CHECKED		

BY	DATE

FILE NAME =	USER NAME =	DESIGNED - RDT	REVISED -
c:\pw_work\pwidot\rundbladerrr\d0331836\D264H70-sht-xssht-IL_Route_2.dgn		DRAWN - RDT	REVISED -
	PLOT SCALE =	CHECKED - GC	REVISED -
	PLOT DATE =	DATE - 10-05-2012	REVISED -

STATE OF ILLINOIS
DEPARTMENT OF TRANSPORTATION

ILLINOIS ROUTE 2
CROSS SECTIONS

H: 1" = 10'
SCALE: V: 1" = 5'
SHEET NO. OF SHEETS
STA. 1010+00.00 TO STA. 1011+00.00

F.A.P. RTE.	SECTION	COUNTY	TOTAL SHEETS	SHEET NO.
734	77R-1	WINNEBAGO	179	145
		CONTRACT NO. 64H70		
	ILLINOIS	FED. AID PROJECT		