| FINAL SURVEY | NOTE BOOK | NO. |
|---|---|---|
| SURVEYED | | |
| PLOTTED | | |
| TYPED | | |
| AREAS | | |
| AREAS CHECKED | | |

| BY | DATE |
|---|---|
| | |

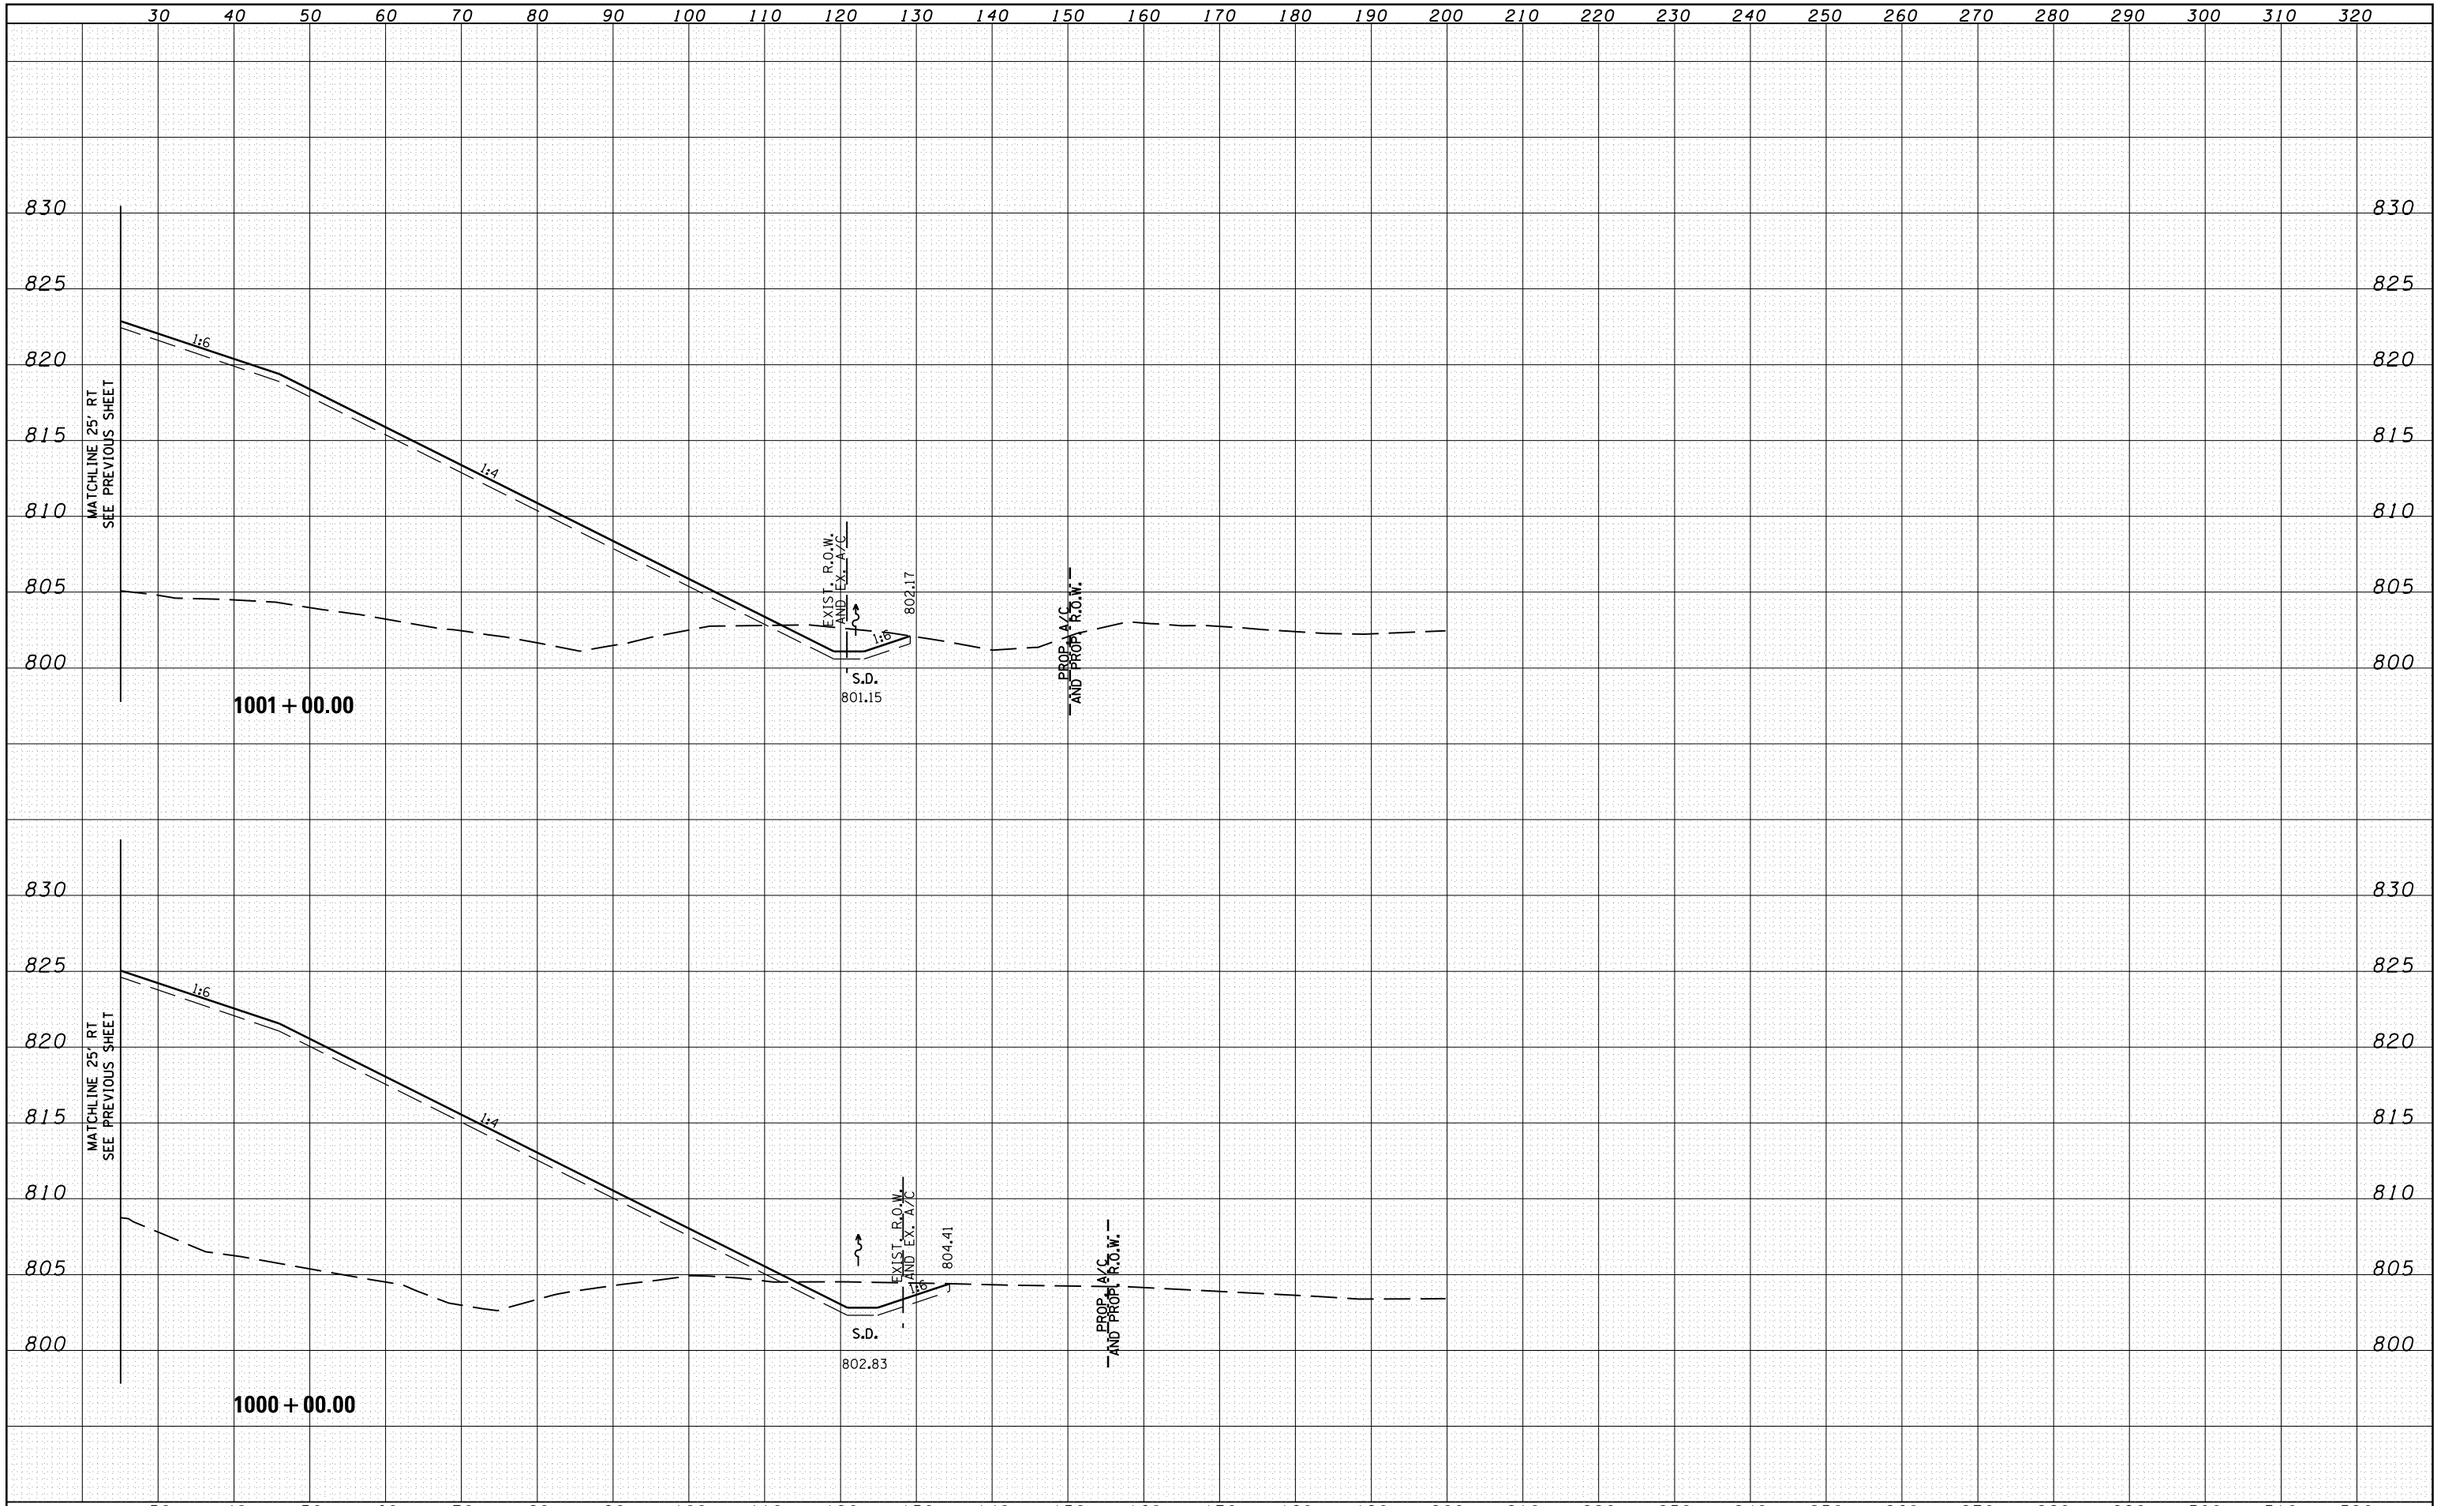


| ORIGINAL SURVEY | NOTE BOOK | NO. |
|---|---|---|
| SURVEYED | | |
| PLOTTED | | |
| TYPED | | |
| AREAS | | |
| AREAS CHECKED | | |

| BY | DATE |
|---|---|
| | |

| | | | |
|---|---|---|---|
| FILE NAME = c:\pw_work\pwidot\rundbladerrr\d0331836\D264H70-sht-xssht-IL_Route_2_Staging.dgn | USER NAME = | DESIGNED - RDT | REVISED - |
| | | DRAWN - RDT | REVISED - |
| | PLOT SCALE = | CHECKED - GC | REVISED - |
| | PLOT DATE = | DATE - 10/05/2012 | REVISED - |

**STATE OF ILLINOIS**
**DEPARTMENT OF TRANSPORTATION**

**ILLINOIS ROUTE 2**
**TEMPORARY PAVEMENT CROSS SECTIONS**

H: 1"=10'
SCALE: V: 1"=5'
SHEET NO. XXX OF XXX TOTAL SHEETS
STA. 1000+00.00 TO STA. 1001+00.00

| F.A.P. RTE. | SECTION | COUNTY | TOTAL SHEETS | SHEET NO. |
|---|---|---|---|---|
| 734 | 77R-1 | WINNEBAGO | 179 | 176 |
| | | CONTRACT NO. 64H70 | | |
| | ILLINOIS | FED. AID PROJECT | | |