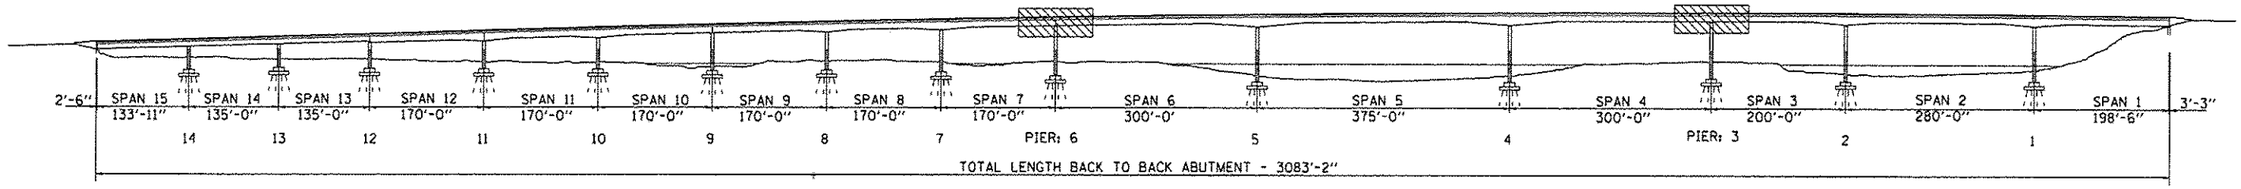

ELEVATION

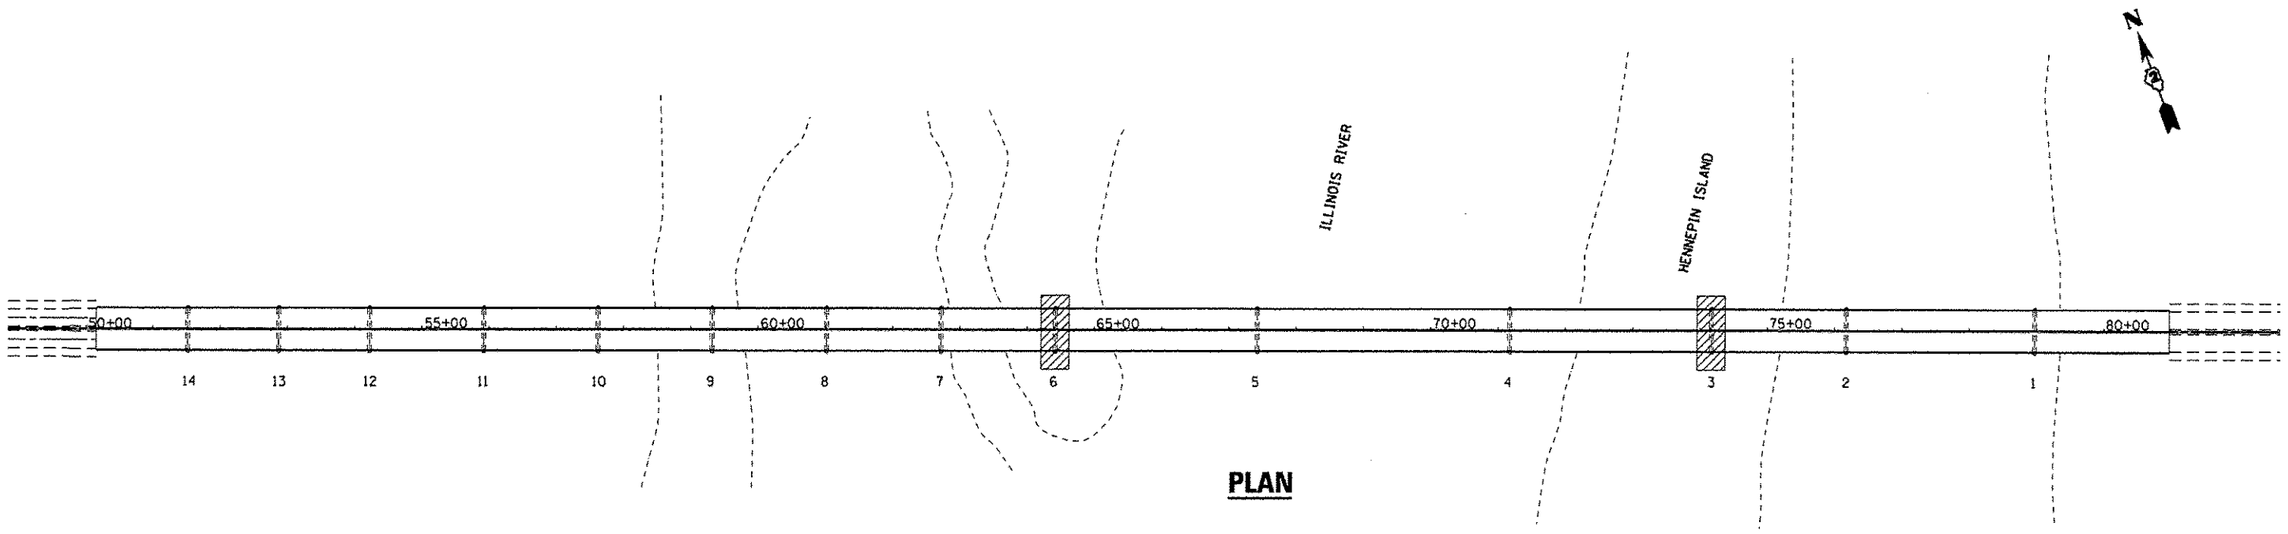

PLAN

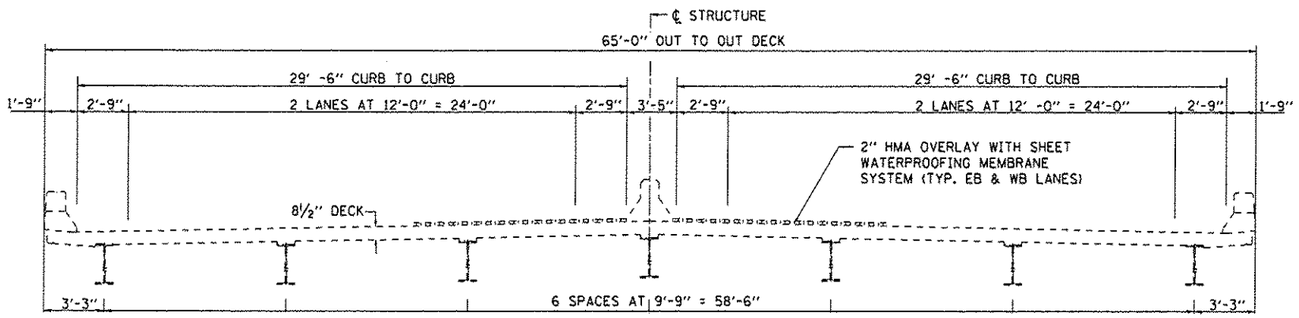

CROSS SECTION

CLEANING AND PAINTING EXISTING STRUCTURAL STEEL BEAM ENDS

TOTAL BILL OF MATERIAL

ITEM	UNIT	SUPER	SUB	TOTAL
CLEANING AND PAINTING STRUCTURAL STEEL, LOCATION 1	L. SUM	1		1
CONTAINMENT AND DISPOSAL OF LEAD PAINT CLEANING RESIDUES NO. 1	L. SUM	1		1

FOR INFORMATION ONLY

FILE NAME = c:\pw_work\pwidot\patelyj\d0358830\D366027-sht-details.dgn	USER NAME = Patelyj	DESIGNED - YOGESH PATEL	REVISED -
		DRAWN - YOGESH PATEL	REVISED -
	PLOT SCALE = 100.0000 ' / in.	CHECKED - RON WOOSHANK	REVISED -
$MODELNAME$	PLOT DATE = 12/9/2013	DATE -	REVISED -

STATE OF ILLINOIS
DEPARTMENT OF TRANSPORTATION

GENERAL PLAN AND ELEVATION
FOR STRUCTURE NO. 078-0001

SCALE: | SHEET 1 OF 4 SHEETS | STA. | TO STA.

F.A.I. RTE.	SECTION	COUNTY	TOTAL SHEETS	SHEET NO.
180	(06-3,78-1)PM-1	BUREAU	9	6
		CONTRACT NO. 66027		
	ILLINOIS FED. AID PROJECT			