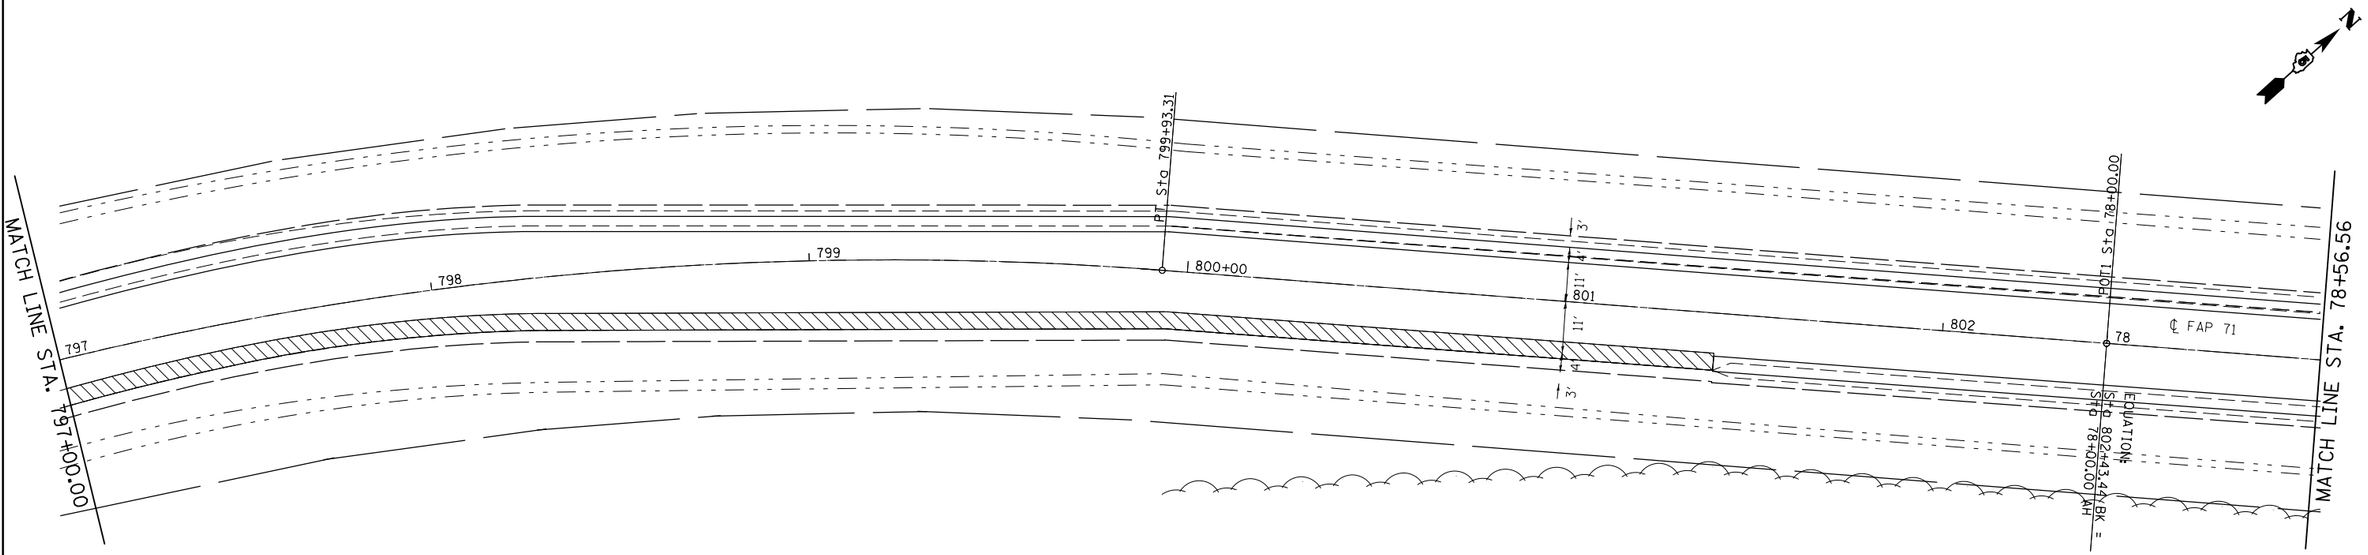

SEC. 15, T21N, R-5E, 3RD PM

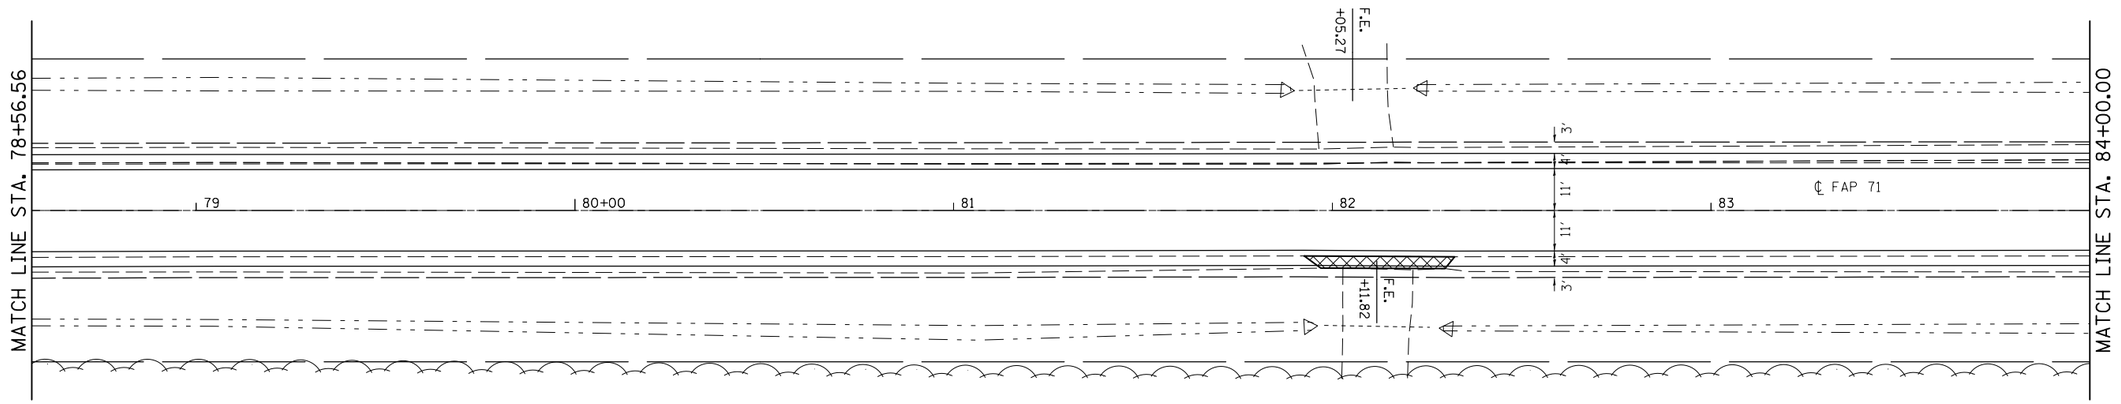

PAVEMENT REMOVAL

HOT-MIX ASPHALT SURFACE REMOVAL, 2"

SEC. 15, T21N, R-5E, 3RD PM

• DEWITT / MCLEAN

FILE NAME = c:\pw_work\pwidot\castrob\d0313174\D570984-sht-DblPln_1.dgn	USER NAME = castrob	DESIGNED -	REVISED -
		DRAWN -	REVISED -
	PLOT SCALE = 40.0000 ' / in.	CHECKED -	REVISED -
$MODELNAME$	PLOT DATE = 1/3/2014	DATE -	REVISED -

STATE OF ILLINOIS
DEPARTMENT OF TRANSPORTATION

PLAN SHEET

SCALE: | SHEET OF SHEETS | STA. 797+00.00 | TO STA. 84+00.00

F.A.P. RTE.	SECTION	COUNTY	TOTAL SHEETS	SHEET NO.
71	(122,121)I	•	199	22

CONTRACT NO. 70984

ILLINOIS FED. AID PROJECT