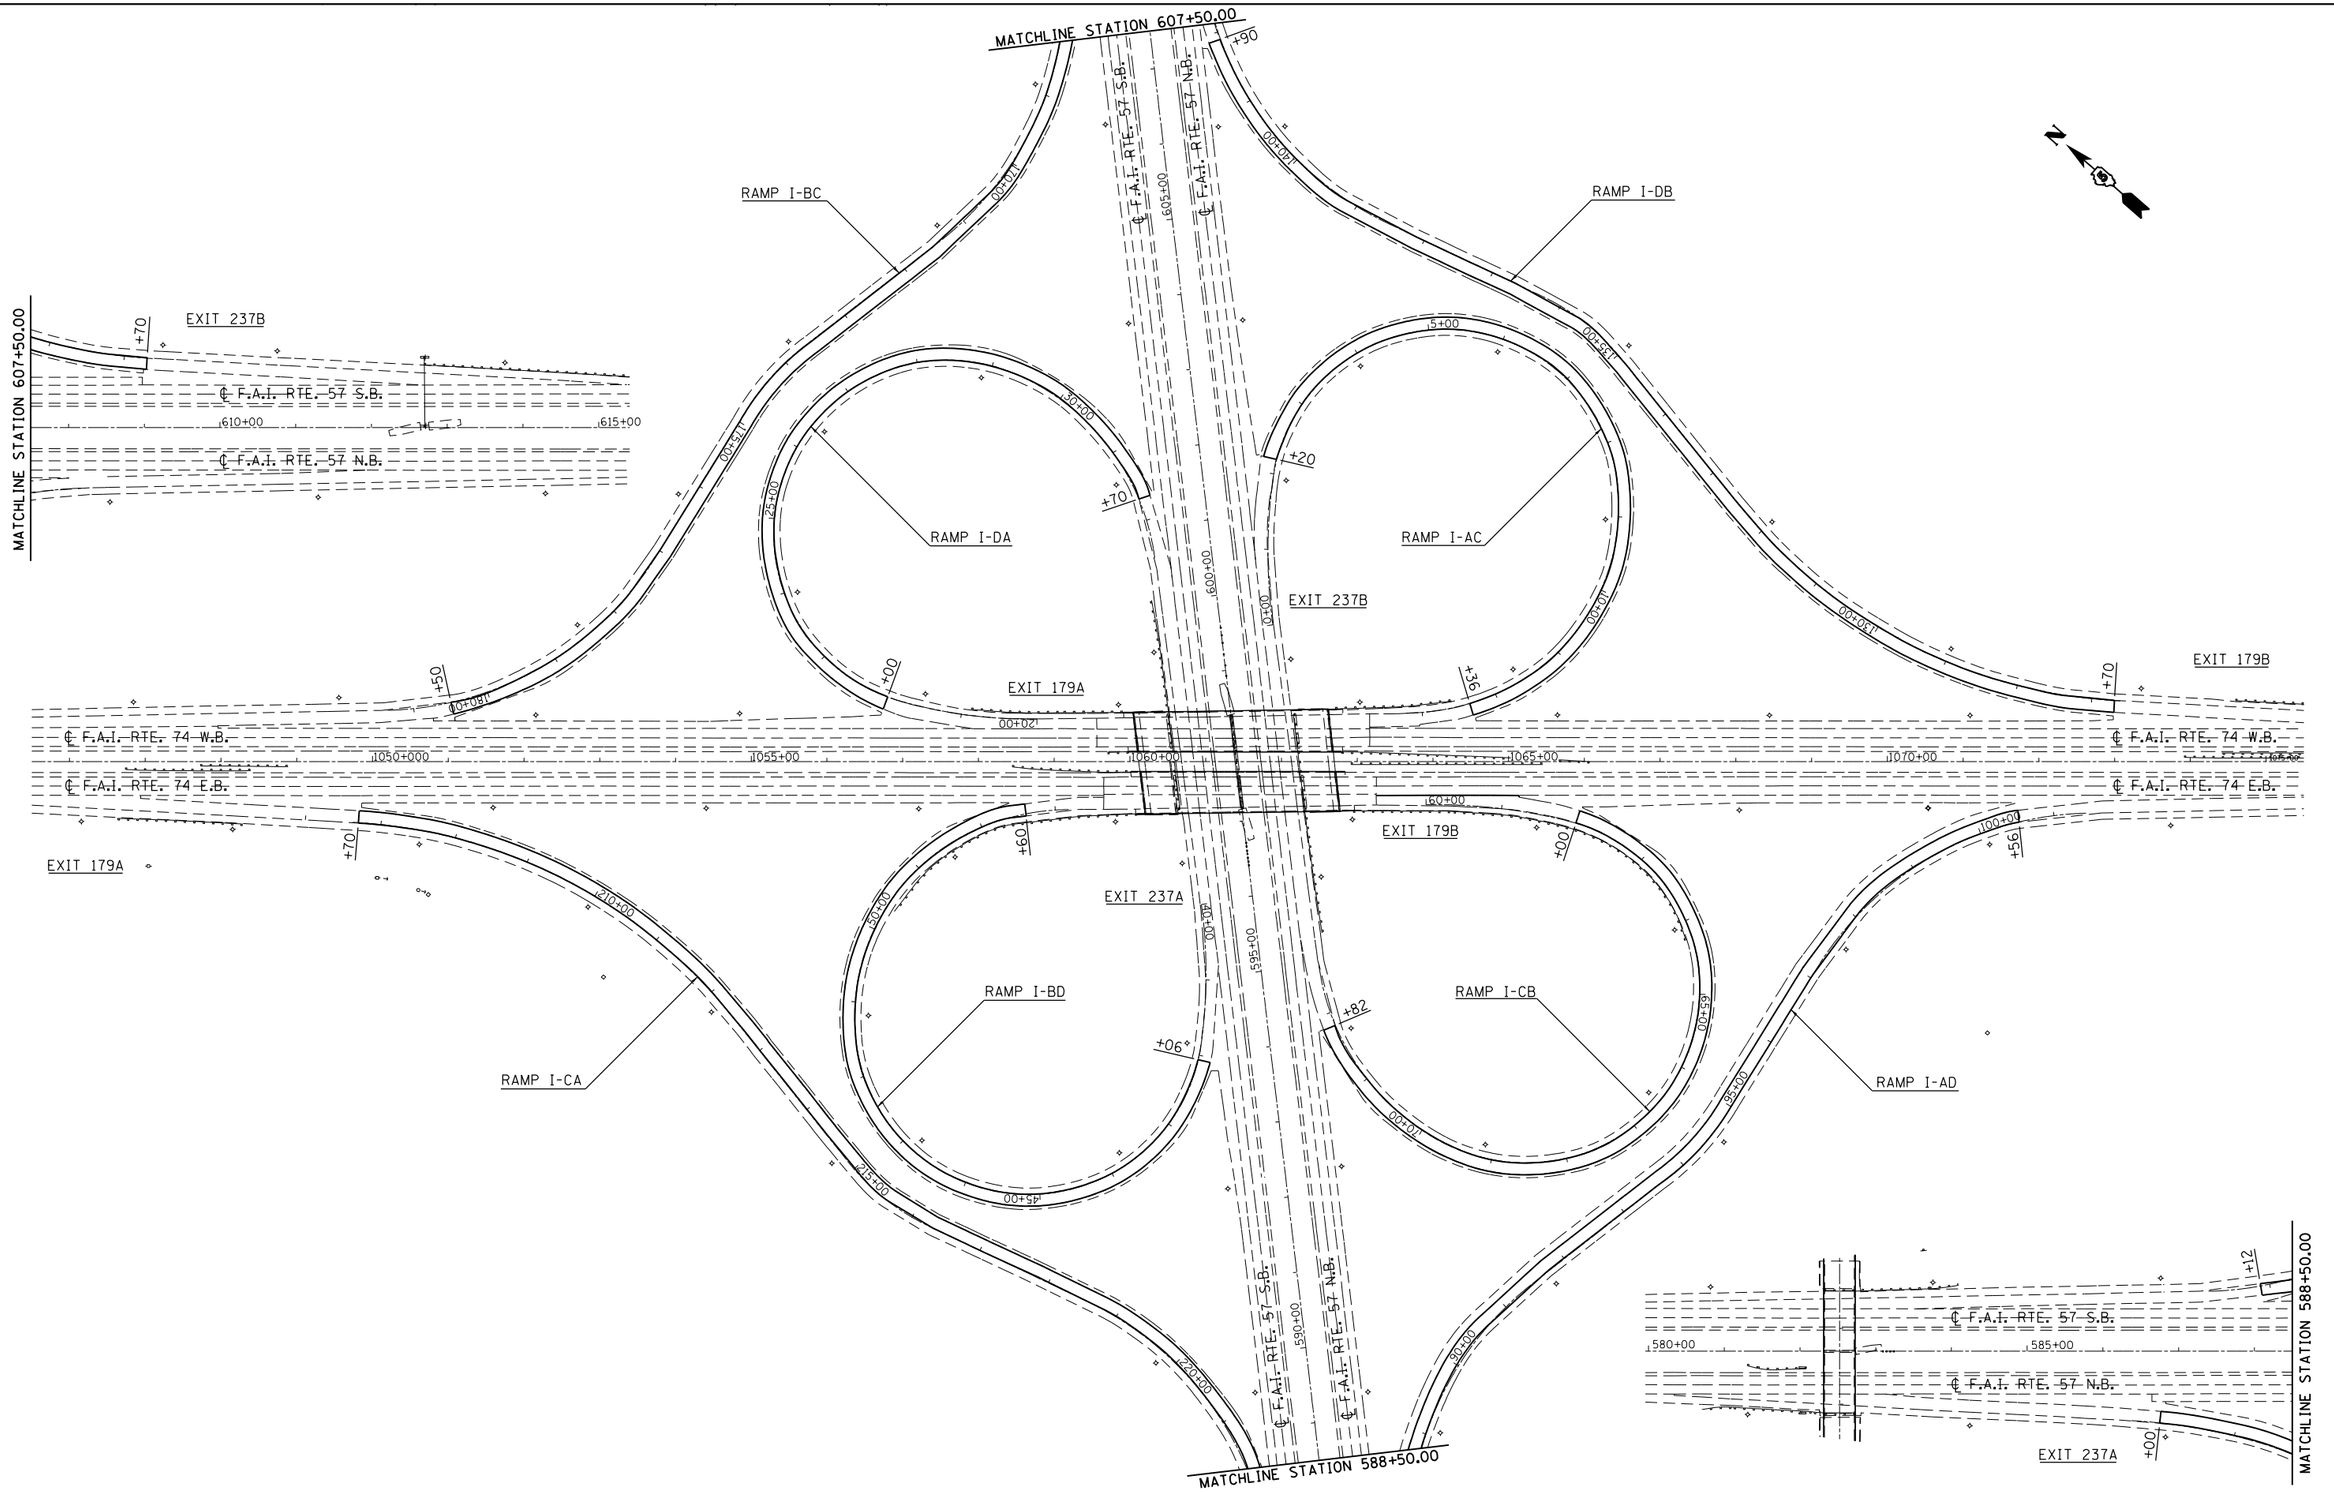

FILE NAME = c:\pw_work\pwidot\eaglinga\d0363405\D570A52-sht-plan.dgn	USER NAME = eaglinga	DESIGNED - GAE	REVISED -
		DRAWN - GAE	REVISED -
	PLOT SCALE = 200.0000 ' / in.	CHECKED -	REVISED -
$MODELNAME$	PLOT DATE = 12/6/2013	DATE -	REVISED -

STATE OF ILLINOIS
DEPARTMENT OF TRANSPORTATION

RAMP IDENTIFICATION MAP

SCALE: | SHEET 1 OF 1 SHEETS | STA. | TO STA.

F.A.I. RTE.	SECTION	COUNTY	TOTAL SHEETS	SHEET NO.
57	HFSC 2014-1	CHAMPAIGN	31	10
		CONTRACT NO. 70A52		
	ILLINOIS FED. AID PROJECT			