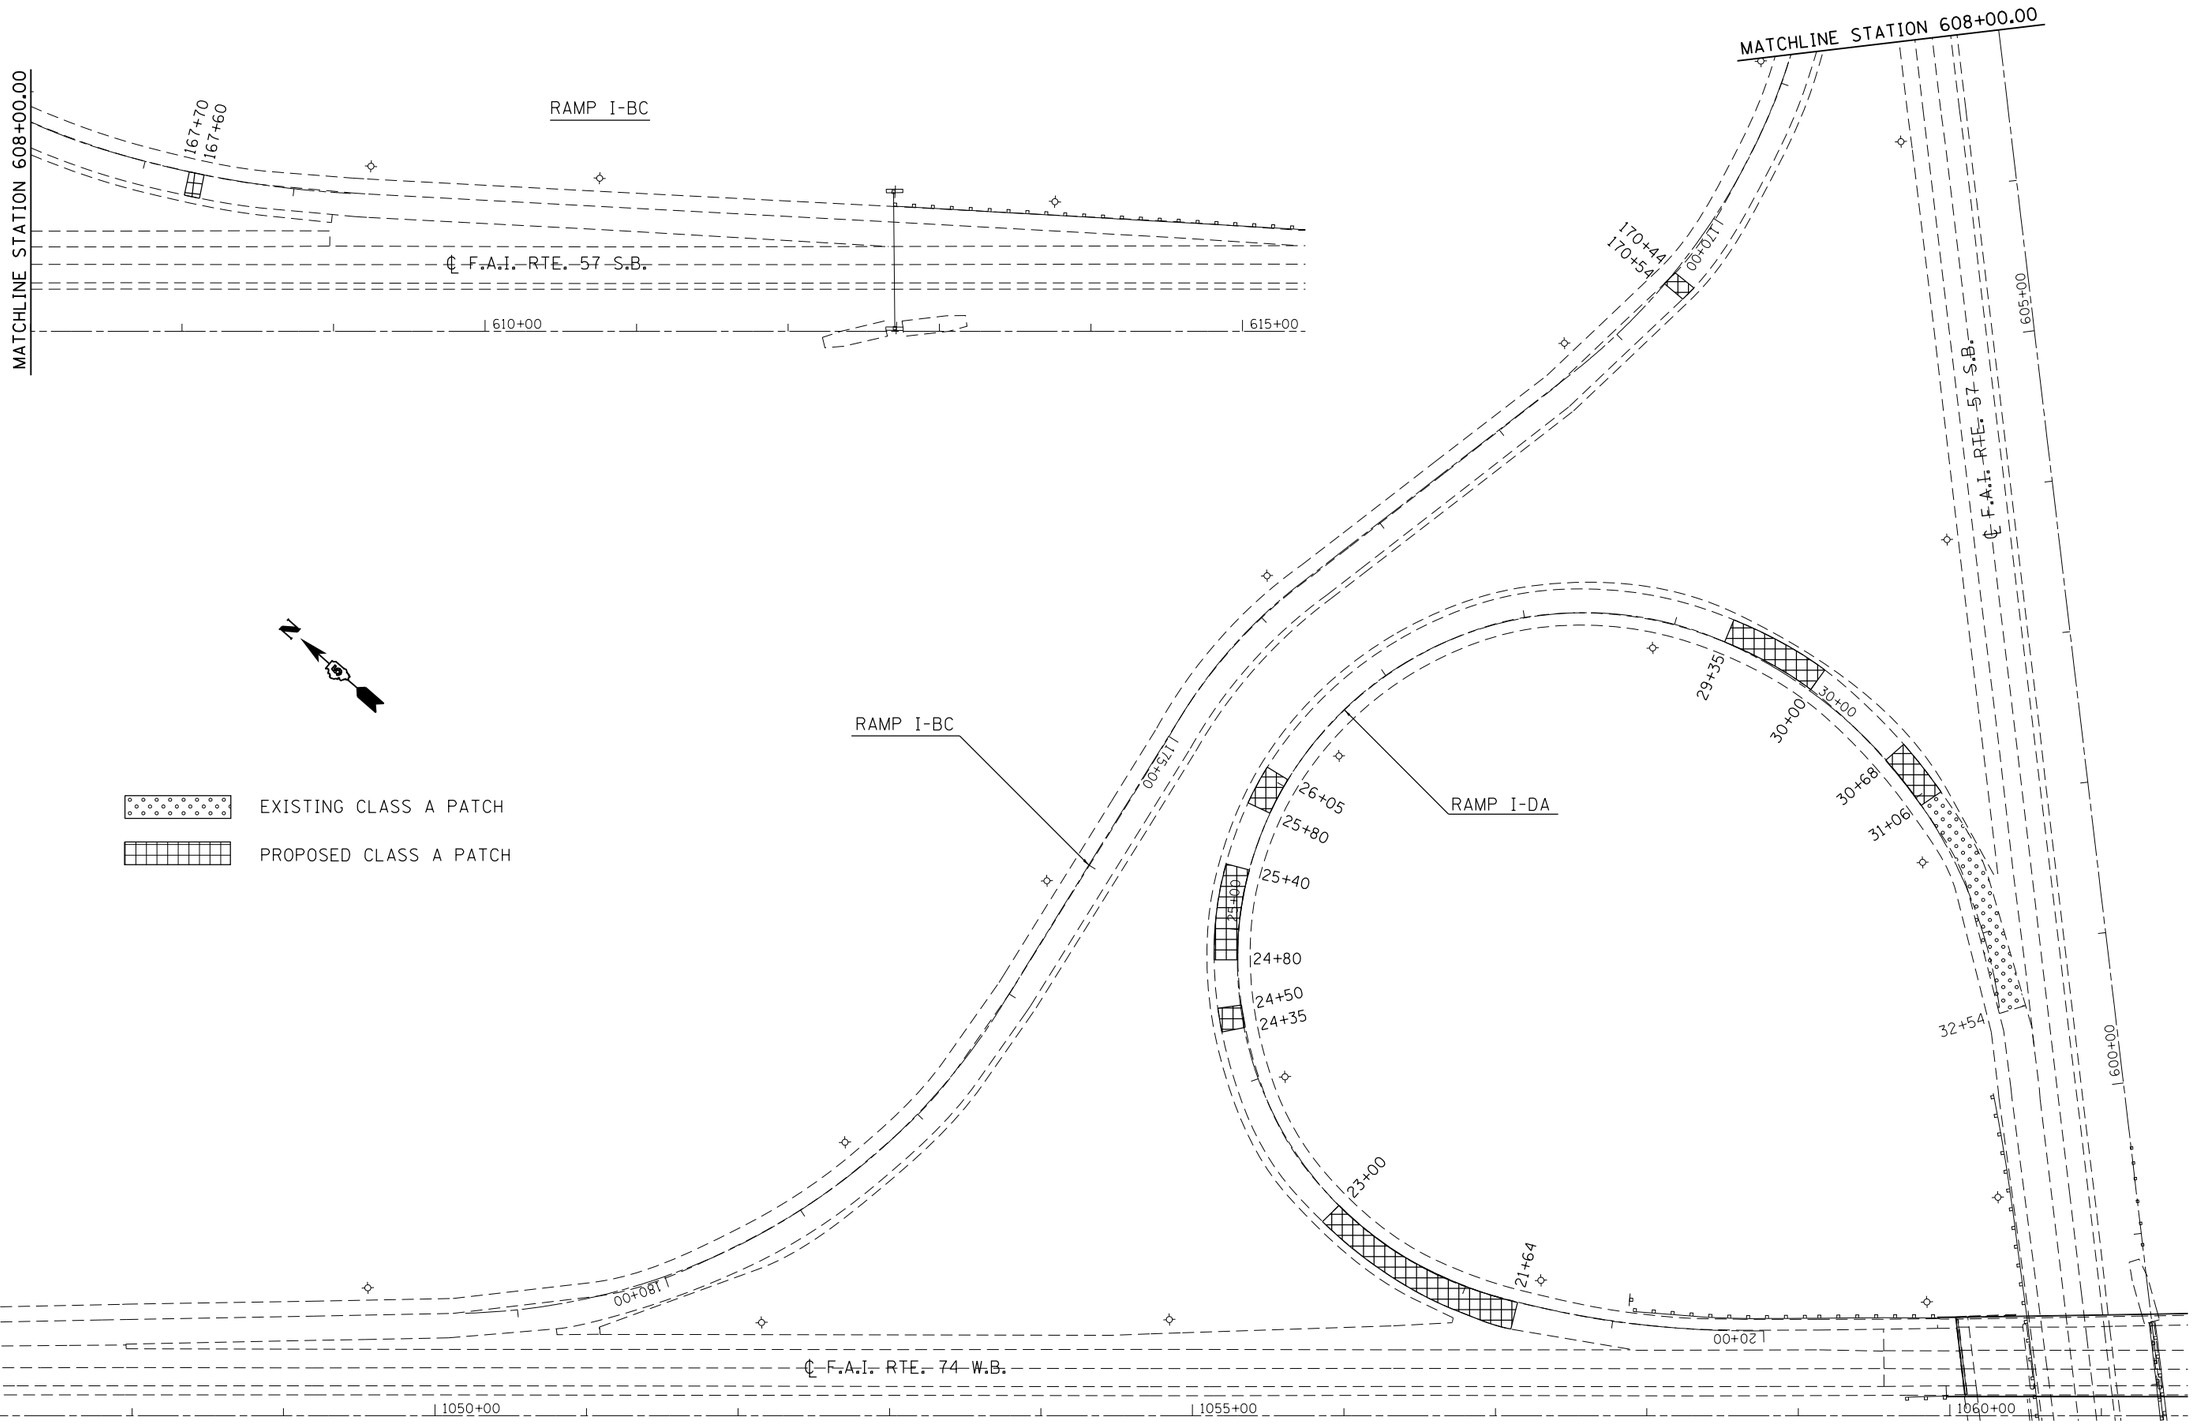


| | | | |
|---|---|---|---|
| FILE NAME = c:\pw_work\pwidot\eaglinga\d0363405\D570A52-sht-Patch.dgn | USER NAME = eaglinga | DESIGNED - GAE | REVISED - |
| | | DRAWN - GAE | REVISED - |
| | PLOT SCALE = 100.0000 ' / in. | CHECKED - | REVISED - |
| $MODELNAME$ | PLOT DATE = 12/6/2013 | DATE - | REVISED - |

**STATE OF ILLINOIS**
**DEPARTMENT OF TRANSPORTATION**

**PLAN SHEETS (PATCHING)**
**RAMP I-BC & RAMP I-DA**

SCALE: | SHEET 2 OF 4 SHEETS | STA. | TO STA.

| F.A.I. RTE. | SECTION | COUNTY | TOTAL SHEETS | SHEET NO. |
|---|---|---|---|---|
| 57 | HFSC 2014-1 | CHAMPAIGN | 31 | 12 |
| | | CONTRACT NO. 70A52 | | |
| | ILLINOIS | FED. AID PROJECT | | |