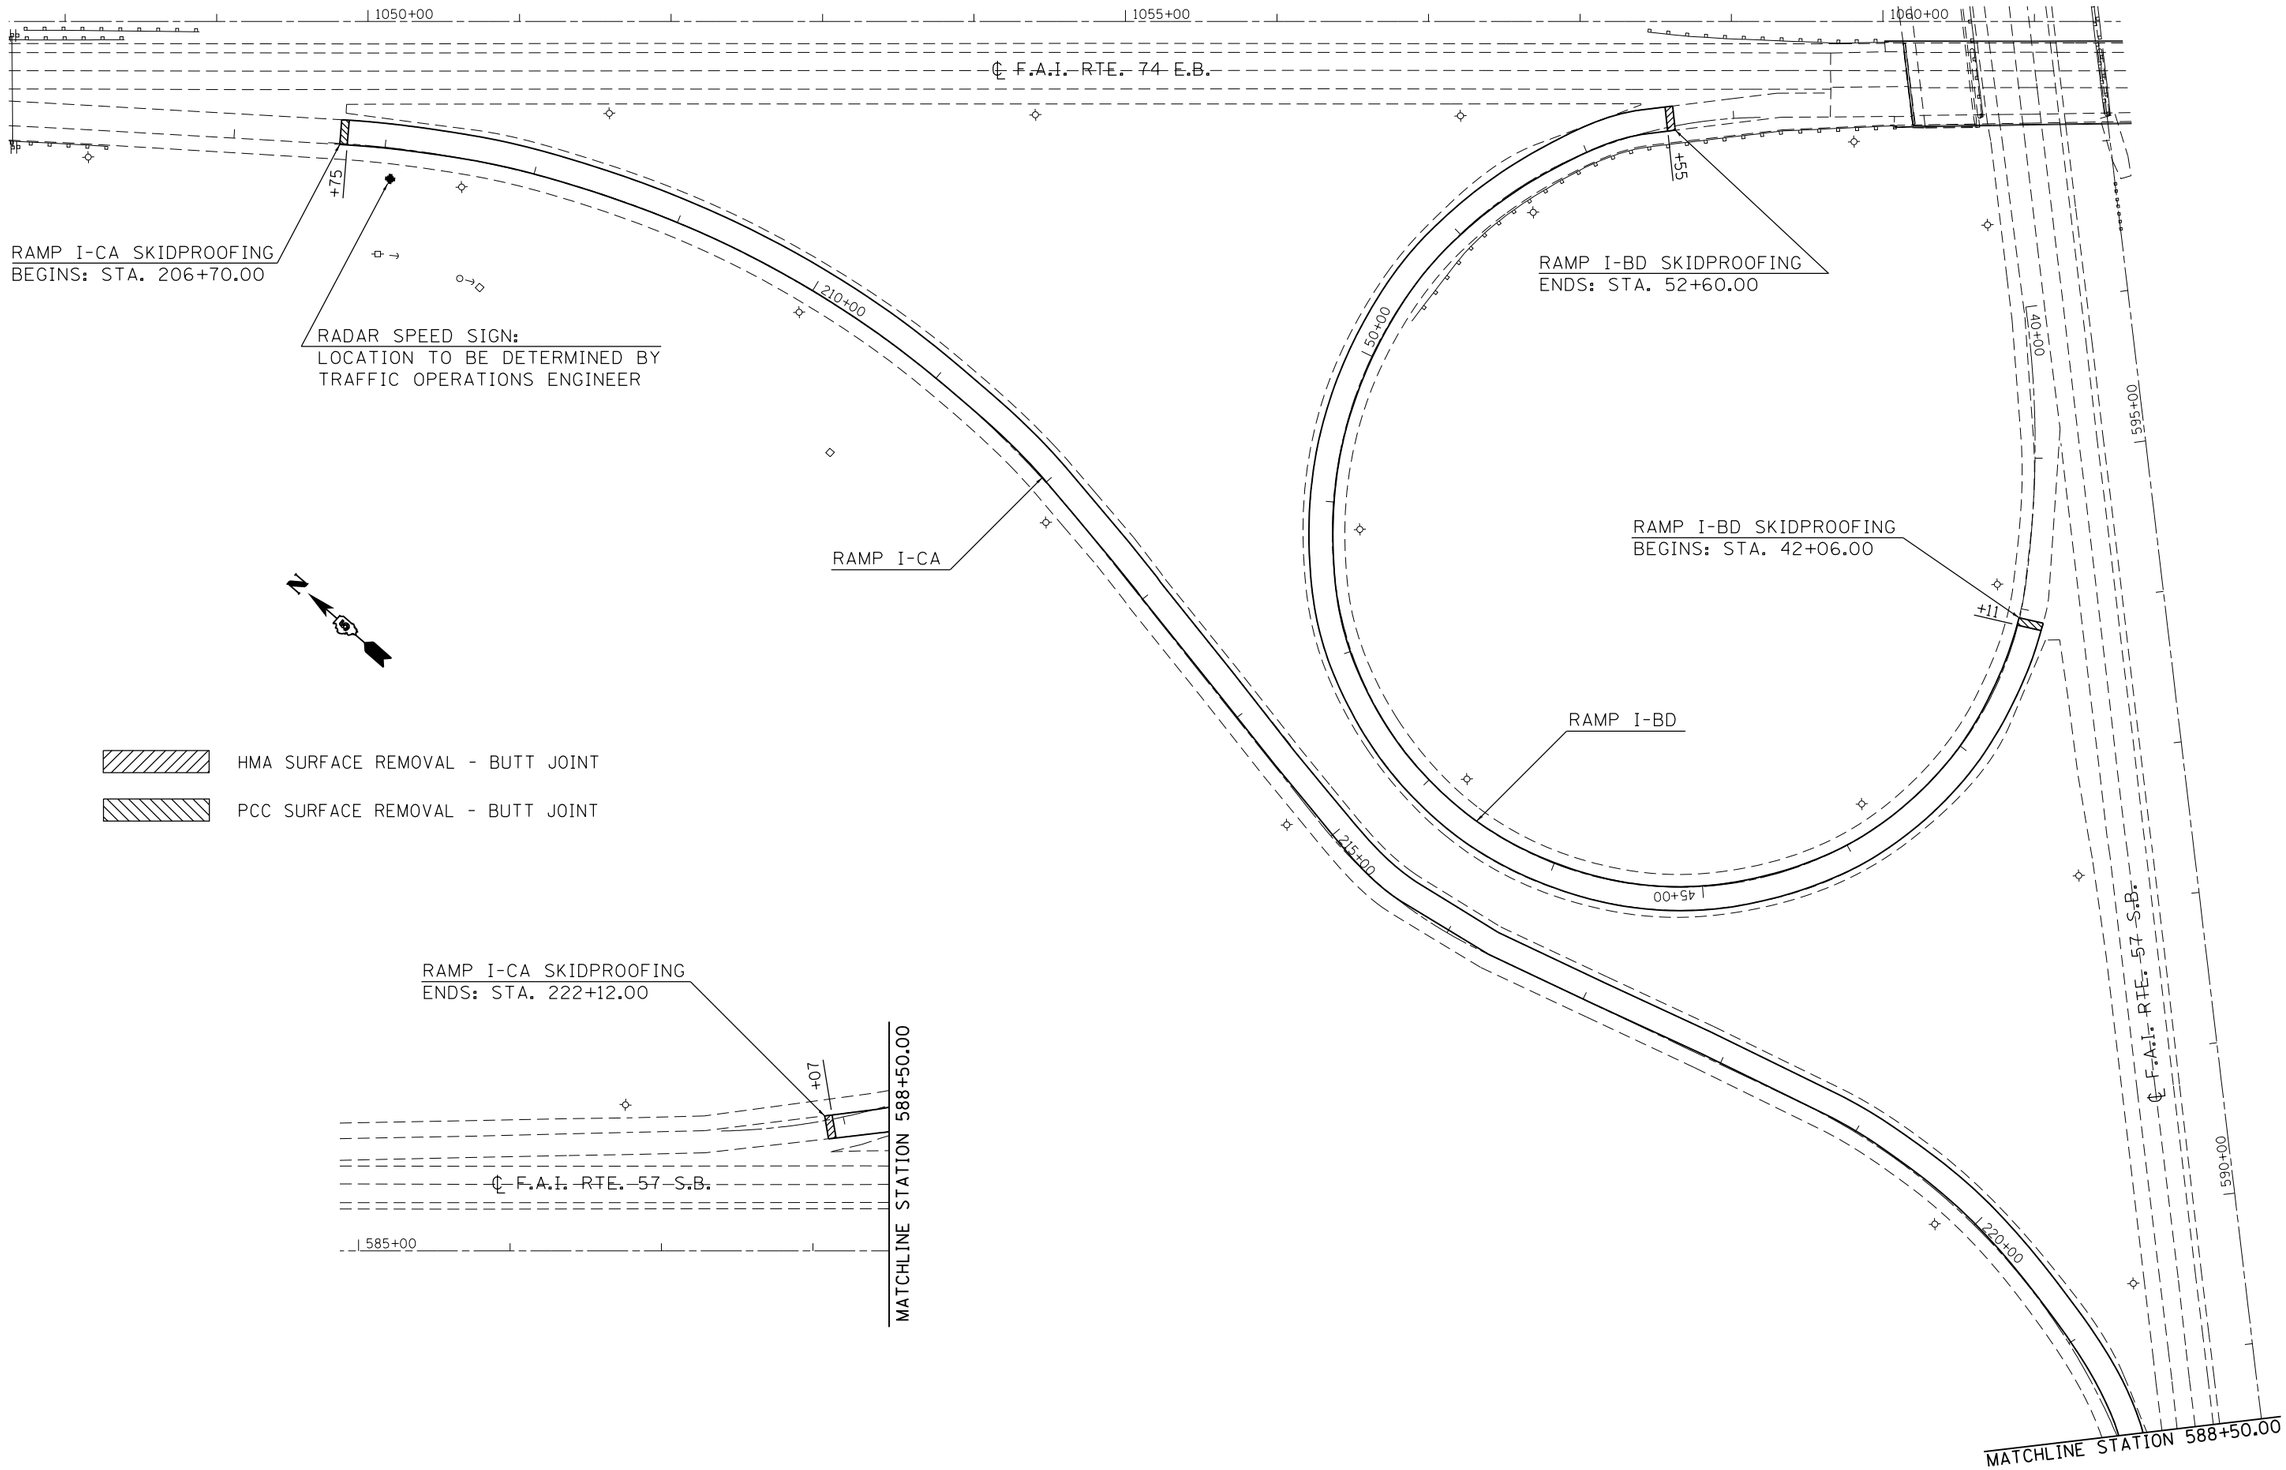

FILE NAME = c:\pw_work\pwidot\eaglinge\d0363405\D570A52-sht-HFST.dgn	USER NAME = eaglinge	DESIGNED - GAE	REVISED -
		DRAWN - GAE	REVISED -
	PLOT SCALE = 100.0000 ' / in.	CHECKED -	REVISED -
$MODELNAME$	PLOT DATE = 12/6/2013	DATE -	REVISED -

STATE OF ILLINOIS
DEPARTMENT OF TRANSPORTATION

PLAN SHEETS (HIGH FRICTION SURFACE TREATMENT)
RAMP I-CA & RAMP I-BD

SCALE: | SHEET 1 OF 4 SHEETS | STA. TO STA.

F.A.I. RTE.	SECTION	COUNTY	TOTAL SHEETS	SHEET NO.
57	HFSC 2014-1	CHAMPAIGN	31	15
		CONTRACT NO. 70A52		
		ILLINOIS FED. AID PROJECT		