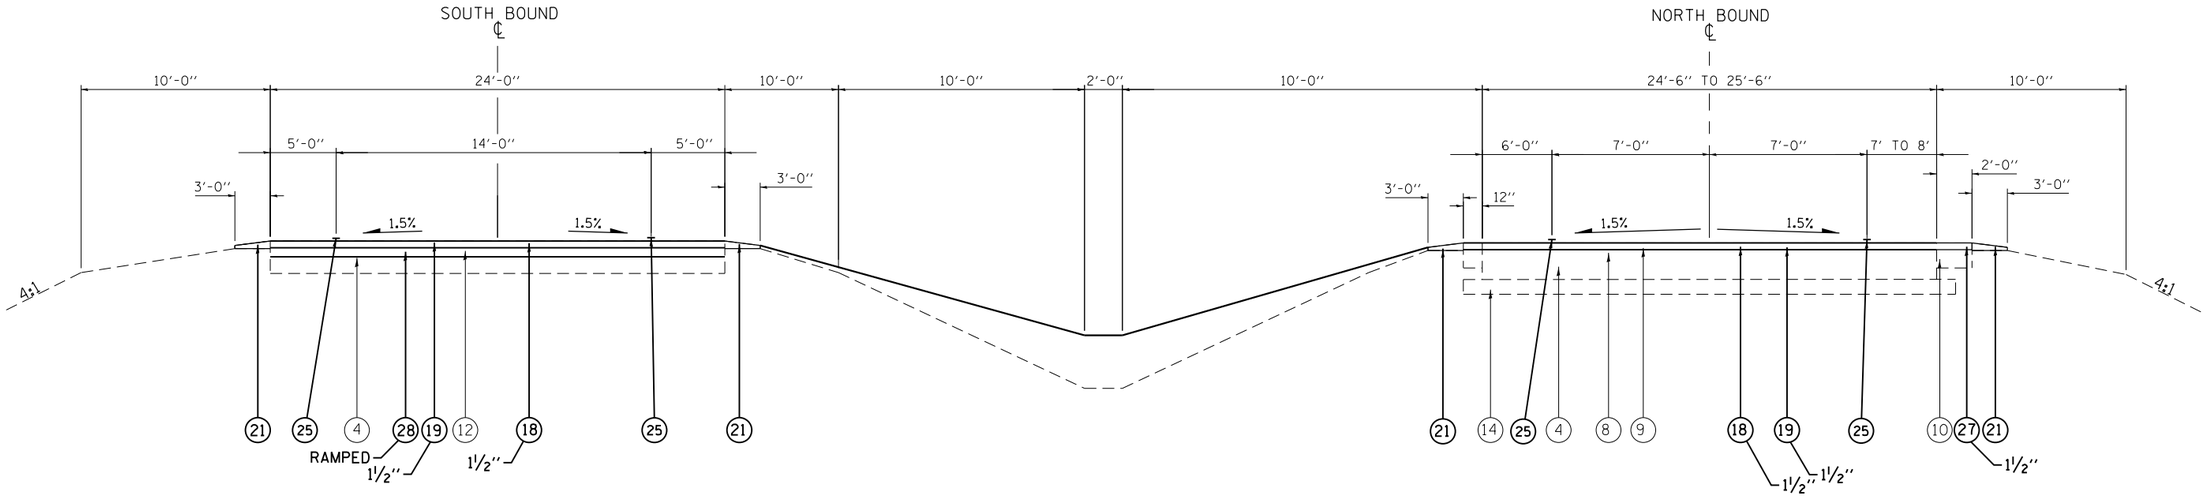

STA. 318+14 TO STA. 319+50 (RAMPED BINDER COURSE : SOUTH BOUND ONLY)
STA. 319+50 TO STA. 331+26 NO BINDER COURSE

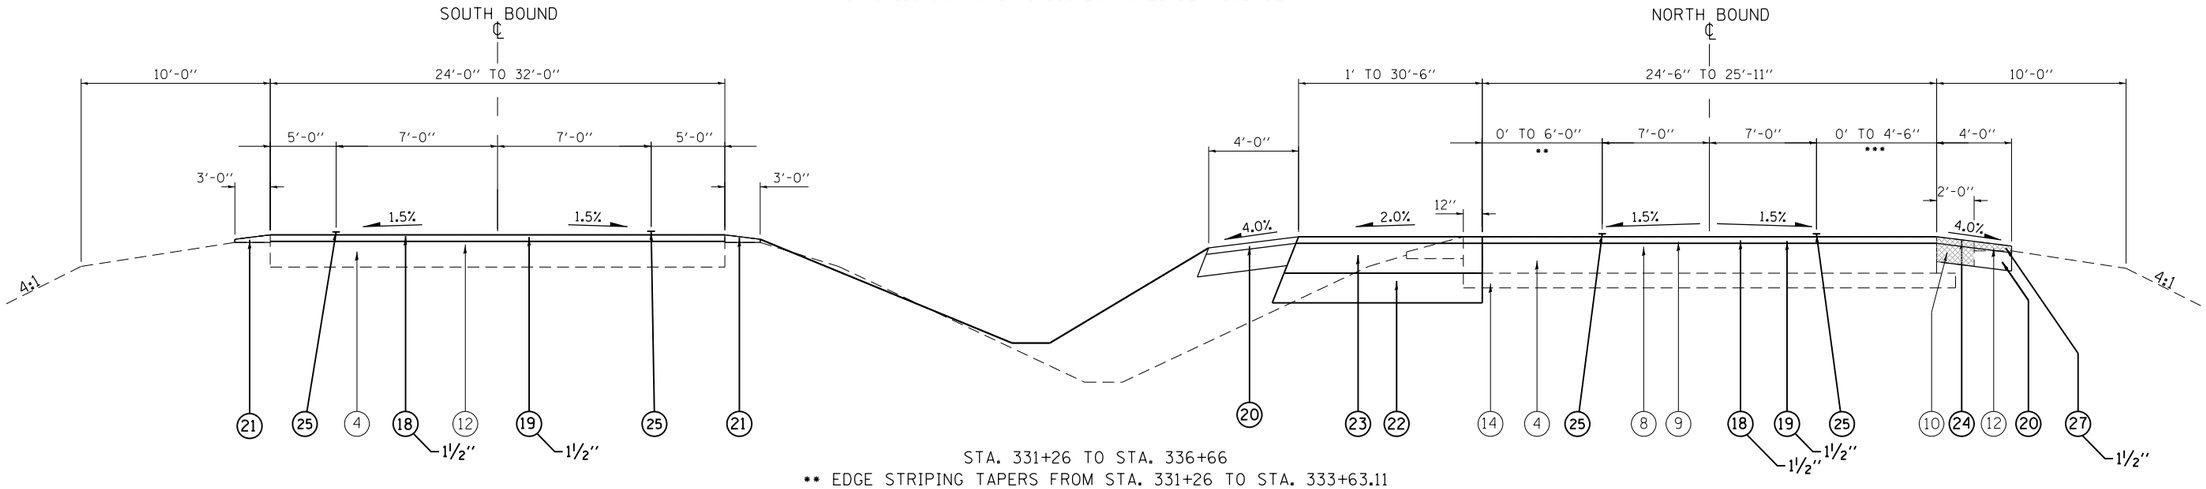

STA. 331+26 TO STA. 336+66
** EDGE STRIPING TAPERS FROM STA. 331+26 TO STA. 333+63.11
*** STRIPING TAPERS FROM STA. 331+26 TO STA. 332+06.36 THEN STARTS NEW TURN LANE

LEGEND

EXISTING

1. EXISTING BASE COURSE WIDENING
2. EXISTING BITUMINOUS SHOULDERS 8''
3. EXISTING CONCRETE GUTTERS
4. EXISTING CONCRETE PAVEMENT 10''
5. EXISTING P.C.C. PAVEMENT 9''
6. EXISTING #5 DEFORMED BAR
7. EXISTING LONGITUDINAL METAL JOINT
8. EXISTING PAVEMENT FABRIC
9. EXISTING BIT. CONC. BIND. & SURF. CSE.
10. EXISTING BIT. CONC. SHOULDER
11. EXISTING CONCRETE CURB & GUTTER
12. EXISTING AGGREGATE SHOULDERS, TYPE B, 8''
13. EXISTING BITUMINOUS SURFACE 5''
14. EXISTING SUB. GRANULAR MATERIAL, TYPE A, 6''
15. EXISTING CONCRETE CURB TYPE B (DOWELLED)
16. EXISTING AGGREGATE SHOULDERS TYPE A
17. EXISTING BITUMINOUS CONCRETE OVERLAY 4''

PROPOSED

18. PROPOSED HOT-MIX ASPHALT SURFACE REMOVAL, 1 1/2"
19. PROPOSED HOT-MIX ASPHALT SURFACE COURSE, MIX "D", N70, 1 1/2''
20. PROPOSED HOT-MIX ASPHALT SHOULDERS, 6½"
21. PROPOSED AGGREGATE WEDGE SHOULDERS, TYPE B
22. PROPOSED SUBBASE GRANULAR MATERIAL, TYPE A 6"
23. PROPOSED HOT-MIX ASPHALT BASE COURSE, 10 1/2"
24. PROPOSED PAVED SHOULDER REMOVAL
25. PROPOSED MODIFIED URETHANE PAVEMENT MARKING - LINE 5" (SOLID WHITE)
26. PROPOSED MODIFIED URETHANE PAVEMENT MARKING - LINE 5" (DOUBLE SOLID YELLOW)
27. PROPOSED HOT-MIX ASPHALT SHOULDERS
28. HOT-MIX ASPHALT BINDER COURSE, IL-19.0, N70
29. COMBINATION CONCRETE CURB AND GUTTER, TYPE M-6.24
30. CONCRETE CURB, TYPE B
31. CONCRETE MEDIAN SURFACE, 4 INCH
32. SUBBASE GRANULAR MATERIAL, TYPE C 4"

FILE NAME = c:\pw_work\pwidot\sparksgw\d0306018\D672F50-sht-typical.dgn	USER NAME = sparksgw	DESIGNED -	REVISED -
		DRAWN -	REVISED -
	PLOT SCALE = 40.0000 '/ in.	CHECKED -	REVISED -
	PLOT DATE = Dec-06-2013 09:53:45AM	DATE -	REVISED -

STATE OF ILLINOIS
DEPARTMENT OF TRANSPORTATION

TYPICAL SECTIONS
BUSINESS LOOP 55

SCALE: NONE | SHEET NO. OF SHEETS | STA. | TO STA.

F.A.P. RTE.	SECTION	COUNTY	TOTAL SHEETS	SHEET NO.
666	(26)RS,1	SANGAMON	116	19
		CONTRACT NO. 72F50		
	ILLINOIS FED. AID PROJECT			