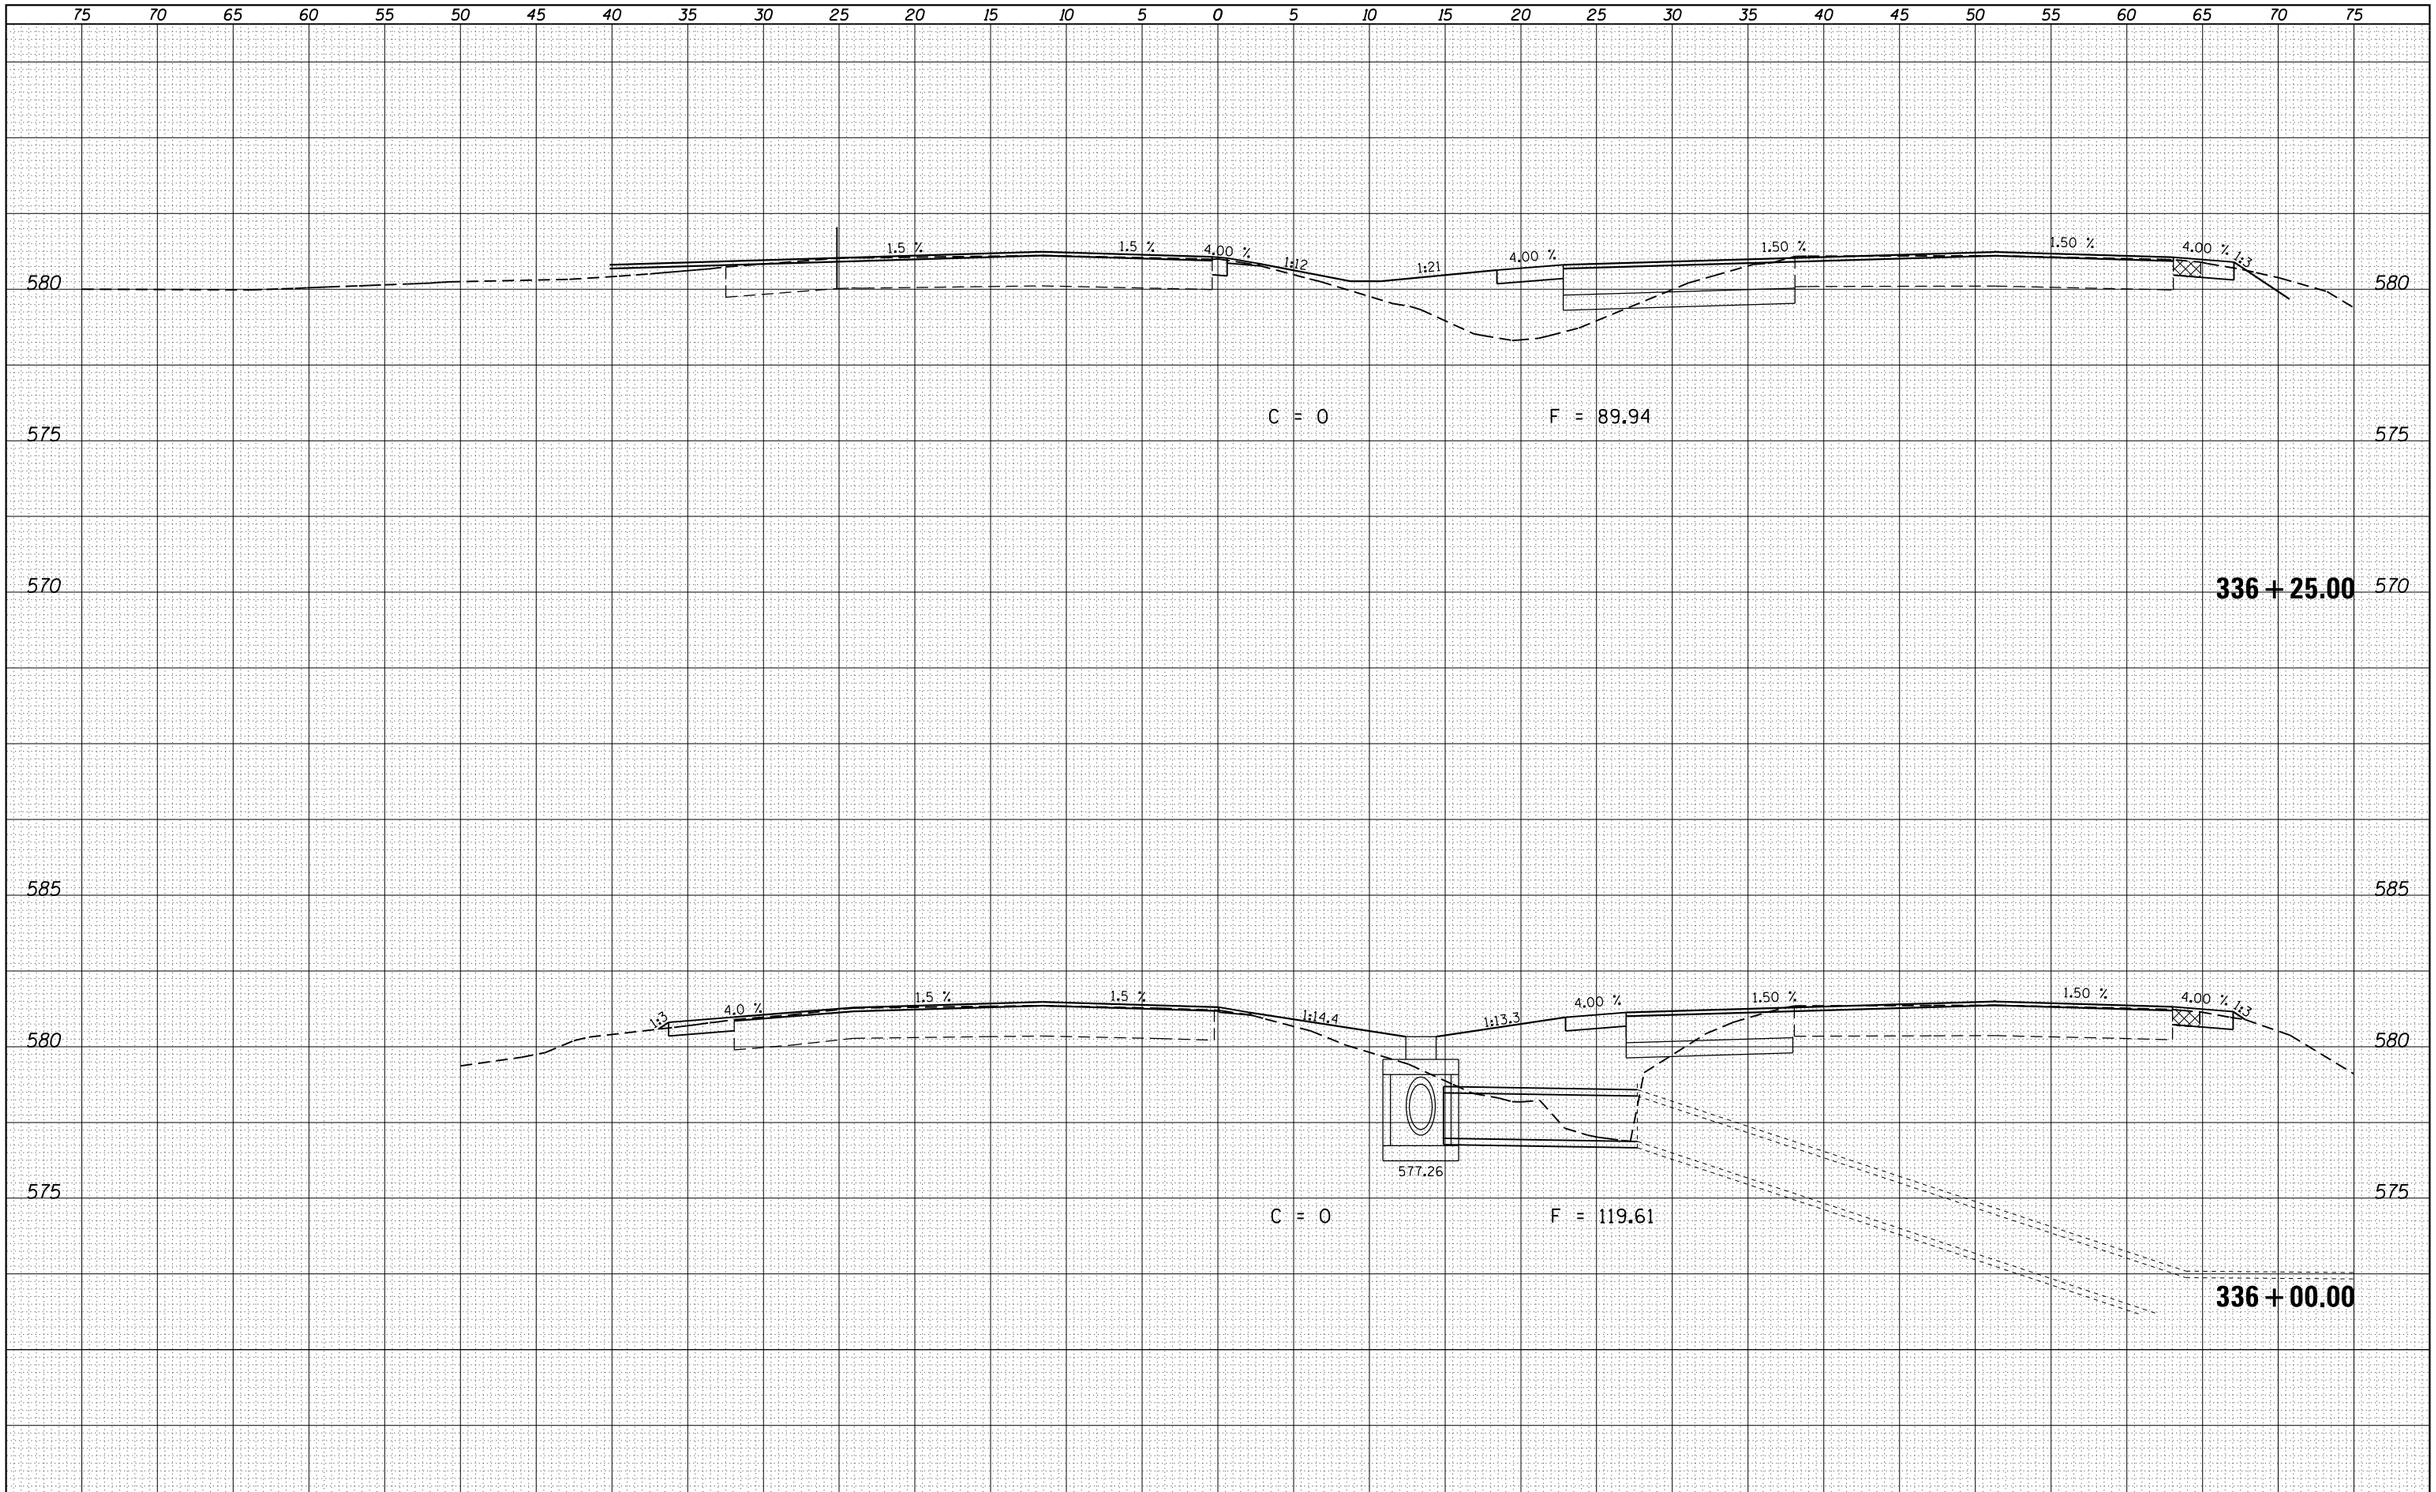

FINAL SURVEY	BY	DATE
SURVEYED		
PLOTTED		
TEMPLATE		
AREAS		
AREAS CHECKED		
NOTE BOOK NO.		

ORIGINAL SURVEY	BY	DATE
SURVEYED		
PLOTTED		
TEMPLATE		
AREAS		
AREAS CHECKED		
NOTE BOOK NO.		

FILE NAME = c:\pw_work\pwidot\sparksgw\d0306018\D672F50-sht-xssht-BL55-Ditch.dgn	USER NAME = sparksgw	DESIGNED -	REVISED -
	PLOT SCALE = 10.0000 ' / in.	DRAWN -	REVISED -
	PLOT DATE = Dec-05-2013 04:13:18PM	CHECKED -	REVISED -
Default		DATE -	REVISED -

STATE OF ILLINOIS
DEPARTMENT OF TRANSPORTATION

BUSINESS LOOP 55
CROSS SECTIONS

SCALE: SHEET OF SHEETS STA. 336+00.00 TO STA. 336+25.00

F.A.P. RTE.	SECTION	COUNTY	TOTAL SHEETS	SHEET NO.
666	(26)RS,I	SANGAMON	116	109
		CONTRACT NO. 72F50		
		ILLINOIS FED. AID PROJECT		