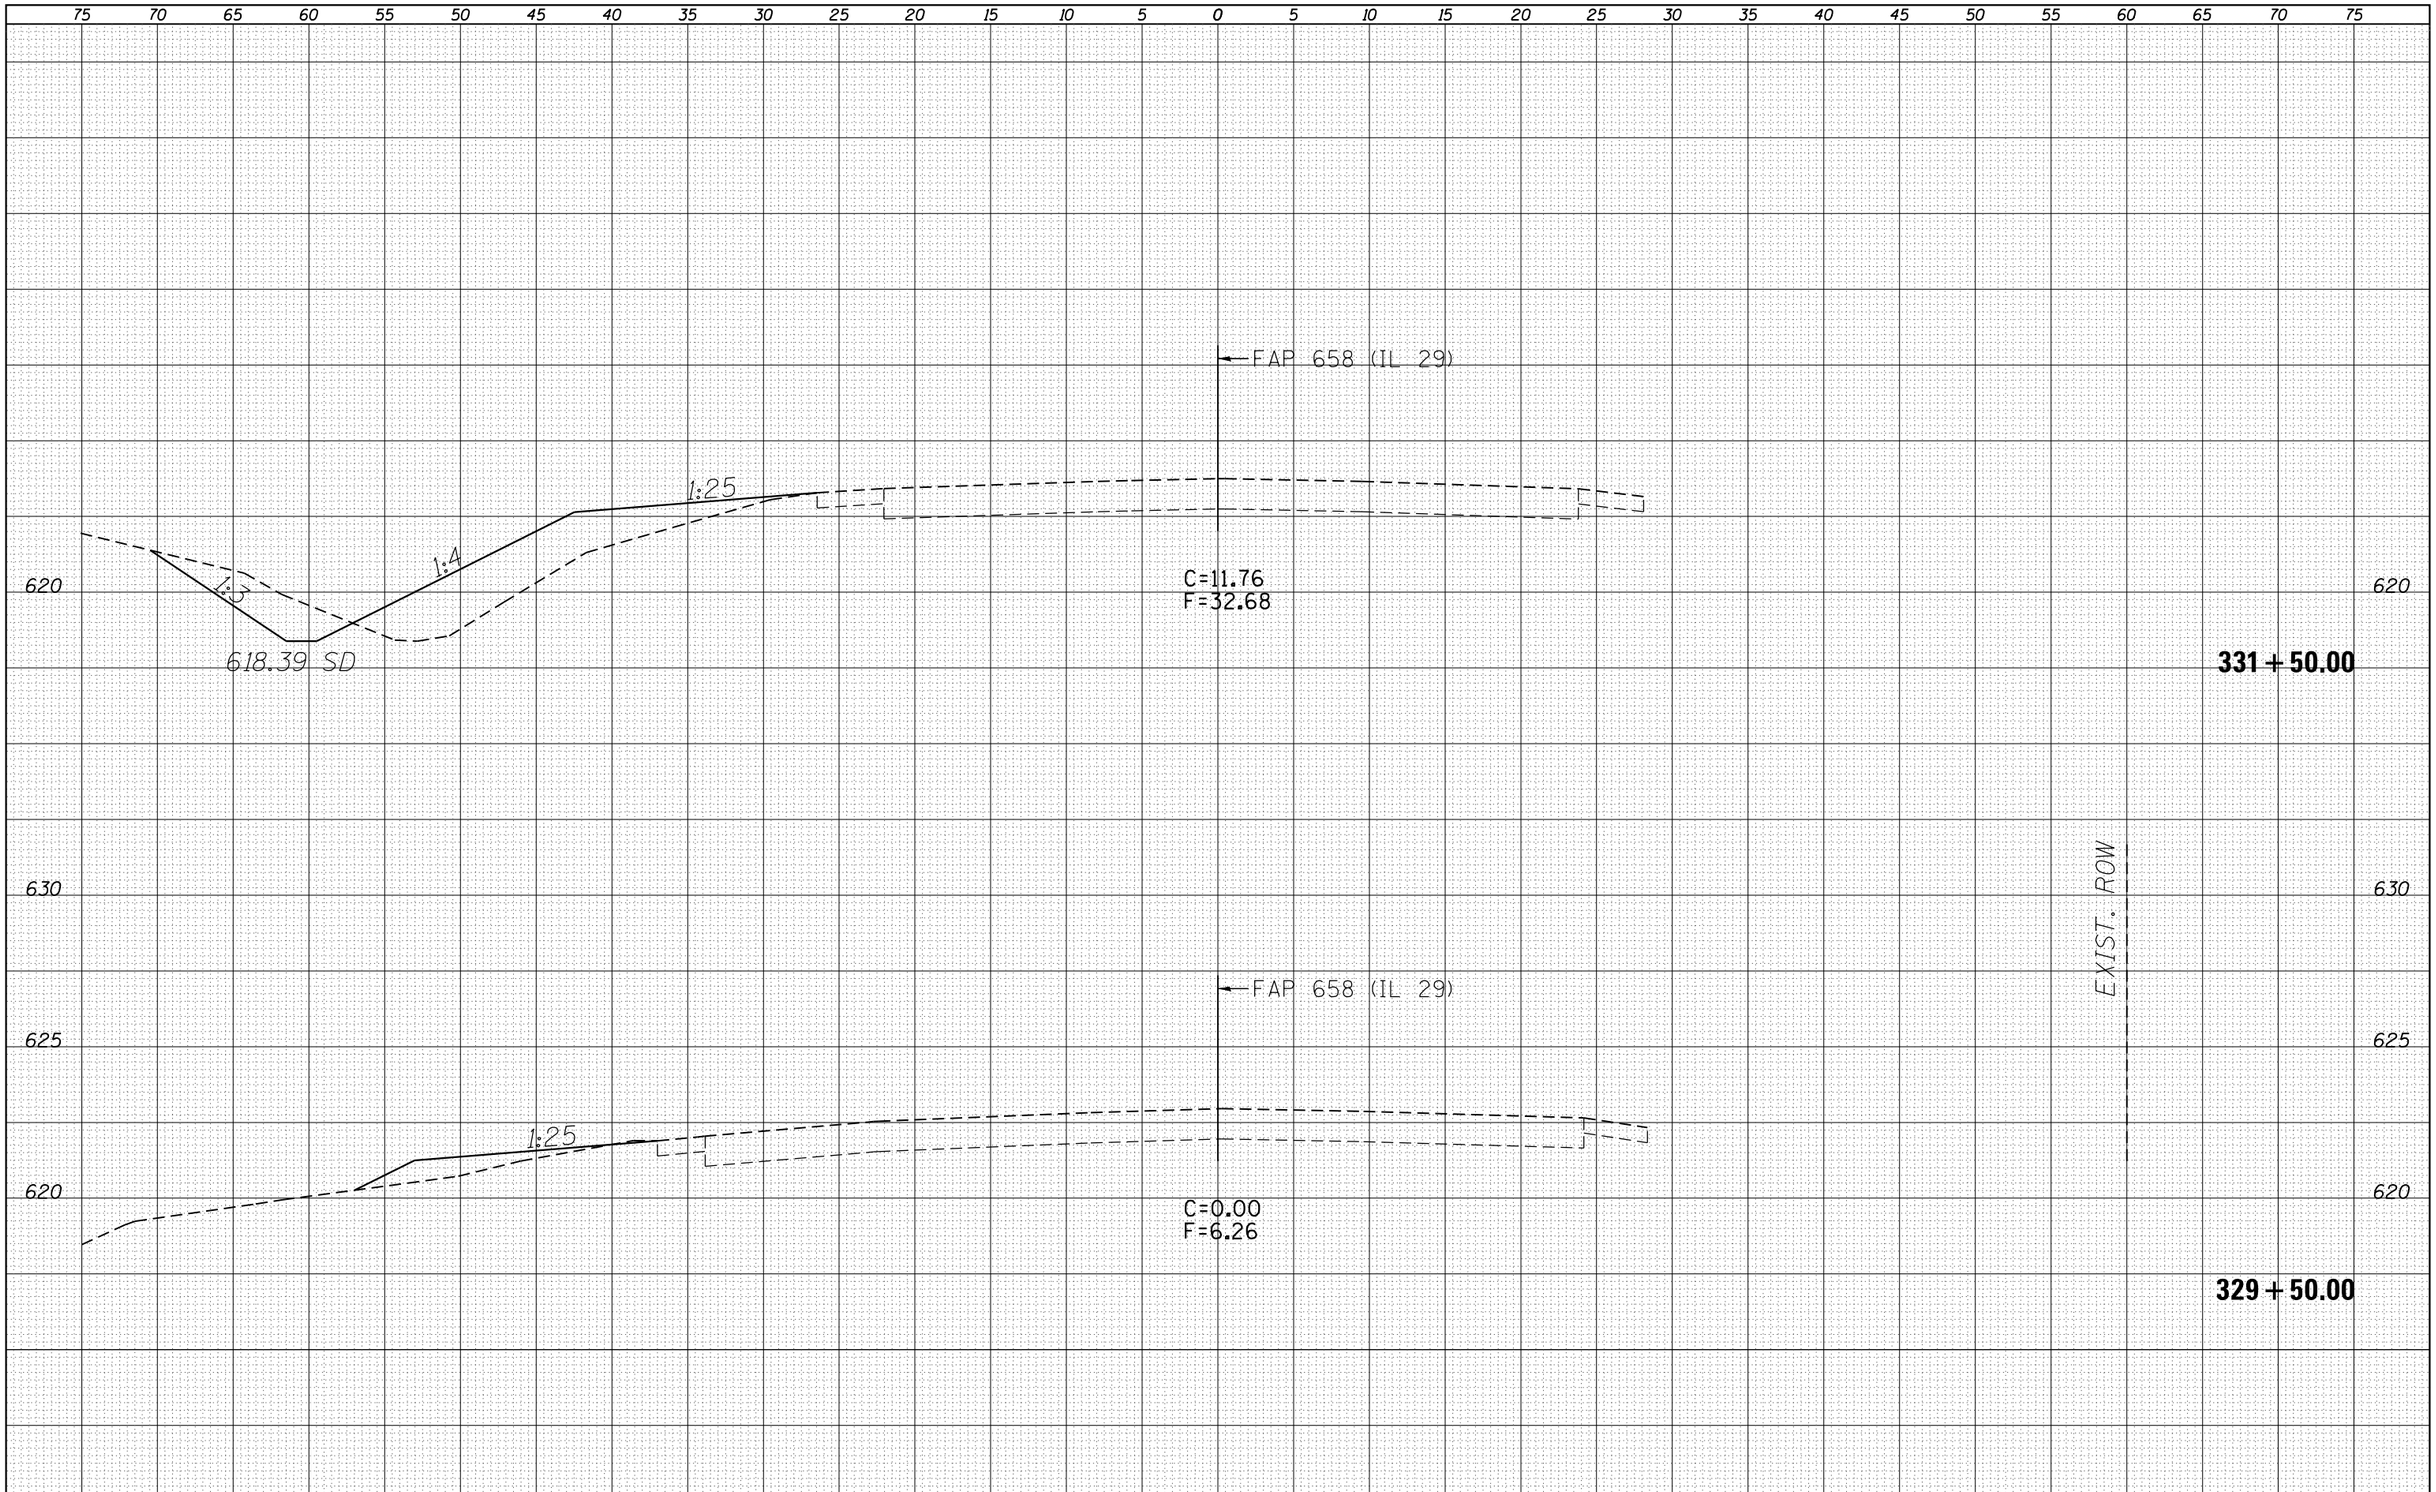

FINAL SURVEY		BY	DATE
NOTE BOOK	SURVEYED		
	PLOTTED		
	TEMPLATE		
	AREAS		
	AREAS CHECKED		
NO.			

ORIGINAL SURVEY		BY	DATE
NOTE BOOK	SURVEYED		
	PLOTTED		
	TEMPLATE		
	AREAS		
	AREAS CHECKED		
NO.			

FILE NAME = c:\pw_work\pwidot\sparksgw\d0365122\D672G64-sht-xscIL29.dgn	USER NAME = sparksgw	DESIGNED - JWC	REVISED -
		DRAWN - JWC	REVISED -
	PLOT SCALE = 10.0000 ' / in.	CHECKED - JWC	REVISED -
Default	PLOT DATE = Dec-13-2013 09:22:09AM	DATE -	REVISED -

STATE OF ILLINOIS
DEPARTMENT OF TRANSPORTATION

CROSS SECTION SHEETS IL 29

SCALE: | SHEET 2 OF 3 SHEETS | STA. 329+50.00 TO STA. 331+50.00

F.A.• RTE.	SECTION	COUNTY	TOTAL SHEETS	SHEET NO.
VAR	D6 DE MISC 2014	•	22	21
		CONTRACT NO. 72G64		
		ILLINOIS FED. AID PROJECT		

• MACOUPIN/MENARD