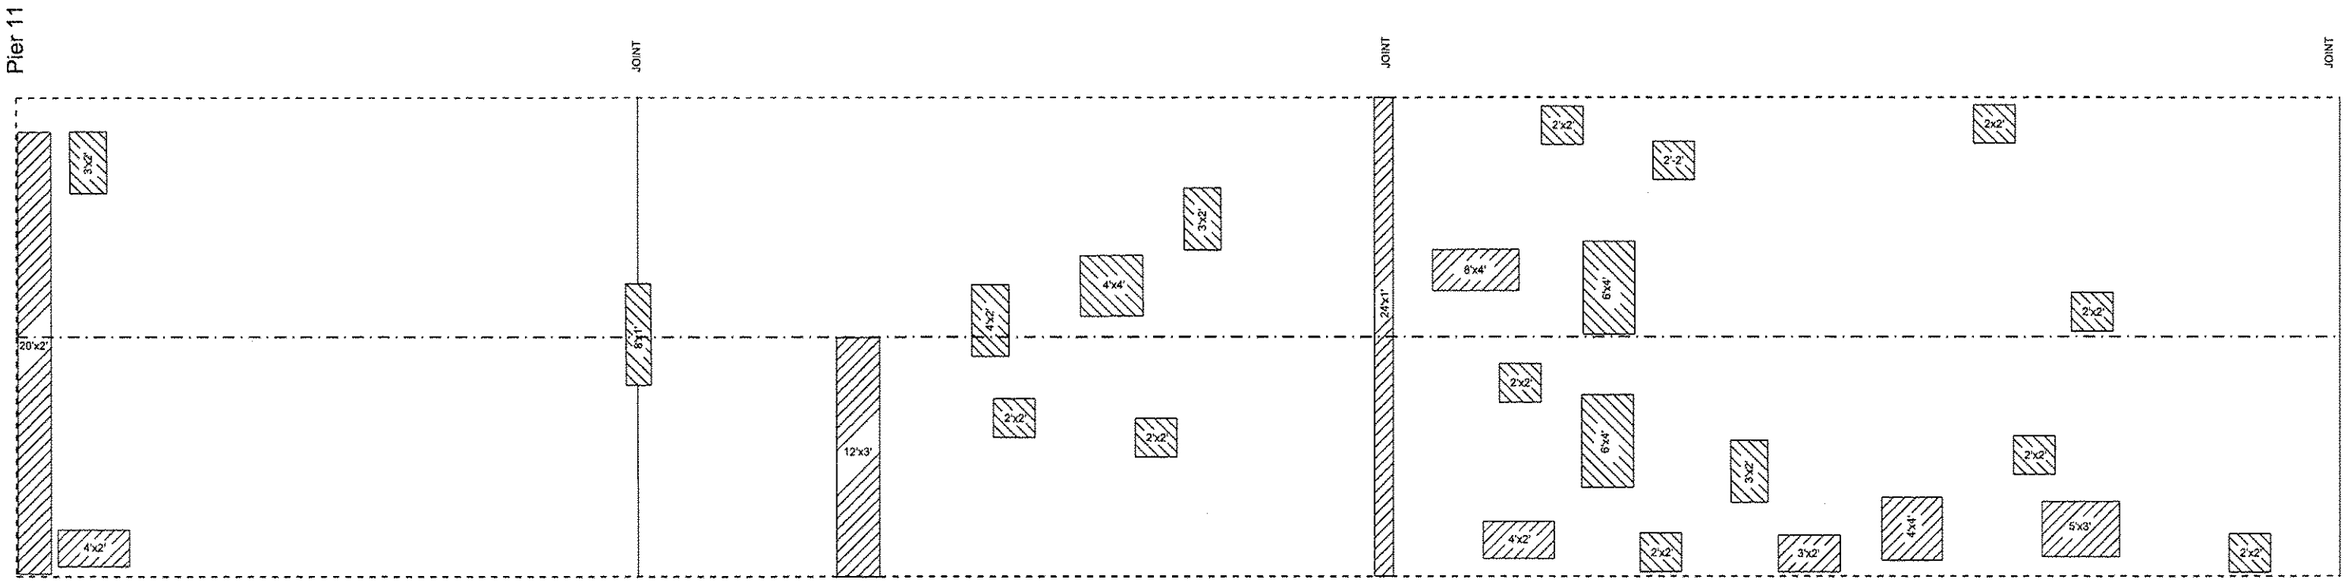

PARTIAL DEPTH PATCHING AREAS

DATE OF SURVEY 11/15/2013

SPAN 12 PARTIAL DEPTH PATCHING = 74.1 SQ YD

PAGE TOTAL = 74.1 SQ YD

FILE NAME = O:\OPERATIONS\Bridgeplans_CAD\72G72 - 0090001 Boardstown deck patching\plansheet.dgn	USER NAME = dudleybm	DESIGNED -	REVISED -
		DRAWN -	REVISED -
	PLOT SCALE = 20.0000 ' / in.	CHECKED -	REVISED -
Default	PLOT DATE = Dec-09-2013 11:58:51AM	DATE -	REVISED -

STATE OF ILLINOIS
DEPARTMENT OF TRANSPORTATION

DECK PATCHING PLAN

SCALE: _____ SHEET 8 OF 11 SHEETS STA. _____ TO STA. _____

F.A.P. RTE.	SECTION	COUNTY	TOTAL SHEETS	SHEET NO.
310	(86) BDR	CASS	14	11
		CONTRACT NO. 72G72		
		ILLINOIS FED. AID PROJECT		