BENCH MARK:
CHISELED BOX ON N.E.
CORNER OF WINGWALL LT. STA. 1382+00
ELEVATION 605.06

EXISTING ROW

PIPE CULVERT REMOVAL

EFFINGHAM COUNTY

FAYETTE COUNTY

UNION PACIFIC & CSX TRANSPORTATION INC

CONRAIL

NELLIE CREEK

ROCK

S

(GAS)

CONC

1380+00

12' X 5' CONC BOX

15" CMP

1385+00

1390+00

+59

6FT

ILL 128

1395+00

PROJECT ENDS STA 1394+08

PLUG EXISTING PIPE

PROJECT BEGINS STA 1383+06

POWER SUBSTATION

PAVEMENT AND GUTTER REMOVAL

NOTE: STORM SEWER PIPE BETWEEN INLETS 15 AND 14 WILL BE LOCATED BETWEEN POSTS 6 AND 7 AS SHOWN ON STANDARD 631033.

PLAN		BY	DATE
	SURVEYED		
	PLOTTED		
	ALIGNMENT CHECKED		
	RT. OF WAY CHECKED		
NOTE BOOK	CADD FILE NAME		
NO.			

PROFILE		BY	DATE
	SURVEYED		
	PLOTTED		
	GRADES CHECKED		
NOTE BOOK	B.M. NOTED		
NO.	STRUCTURE NOTATIONS CHKD		

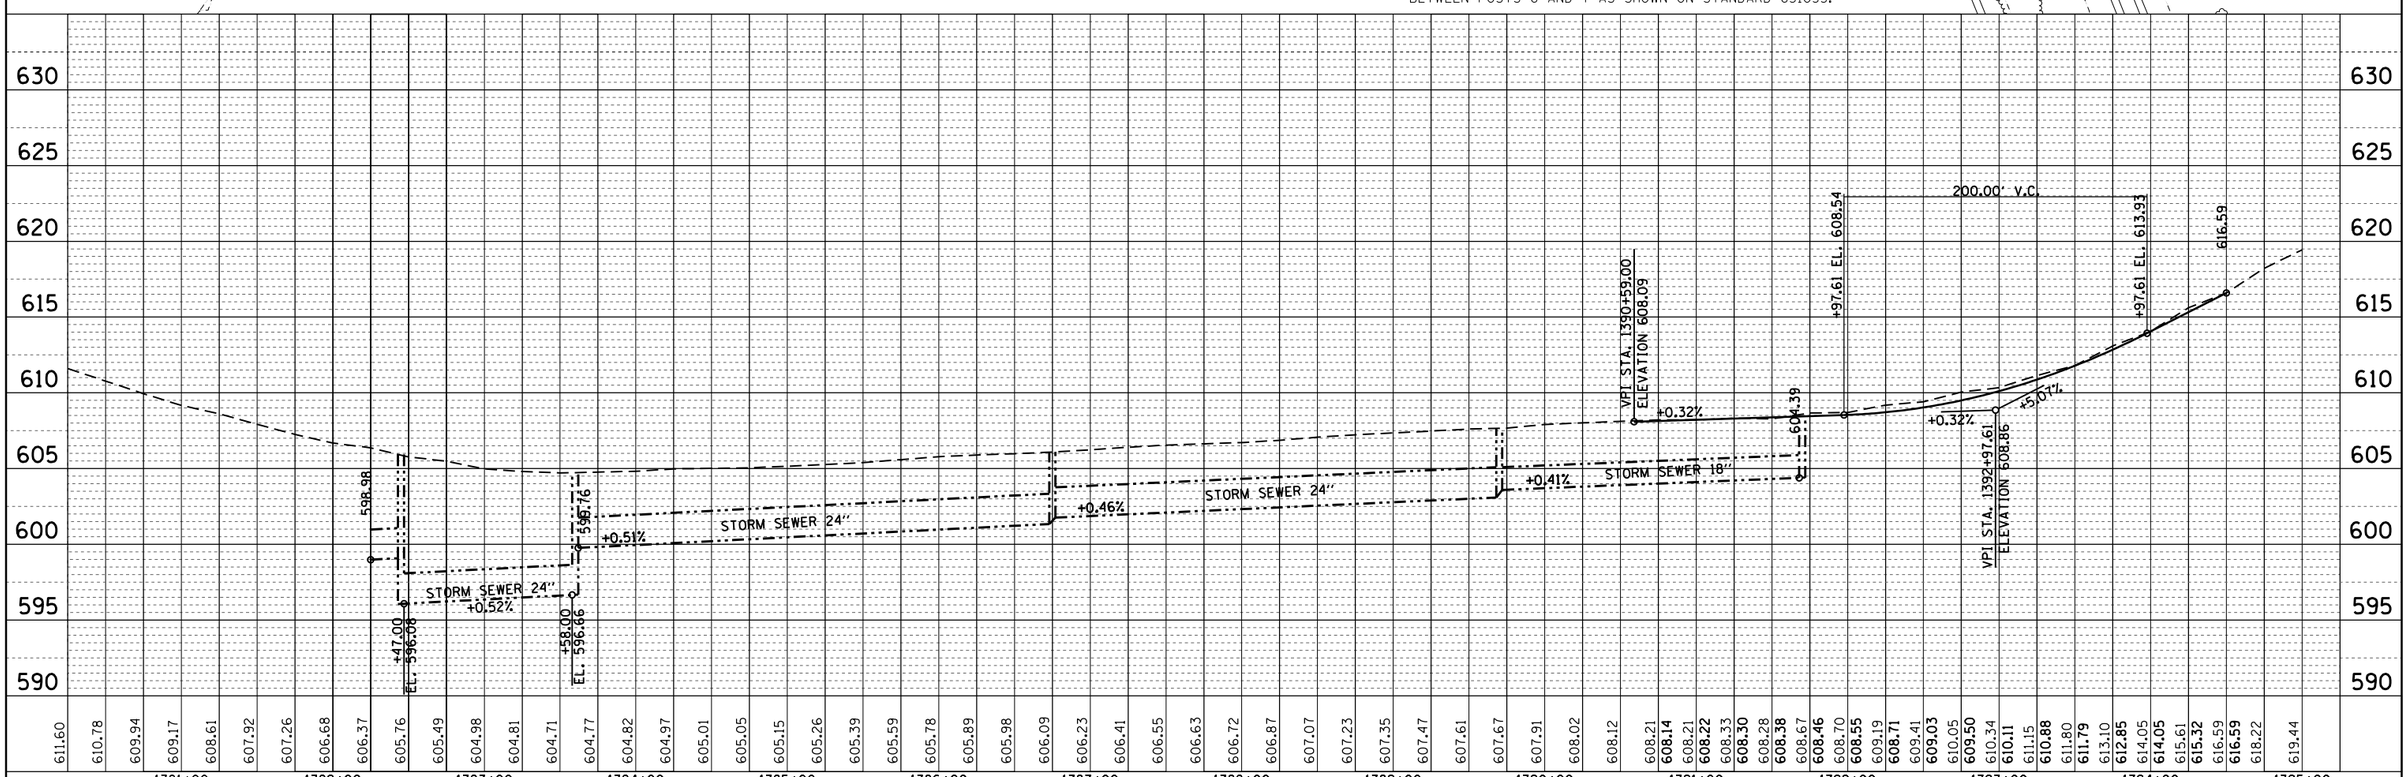

FILE NAME = c:\pw_work\pwidot\teasleyck\d0348300\D774627-sht-plan.dgn	USER NAME = teasleyck	DESIGNED -	REVISED -
		DRAWN -	REVISED -
	PLOT SCALE = 100.0000 ' / in.	CHECKED -	REVISED -
Default	PLOT DATE = 1/16/2014	DATE -	REVISED -

STATE OF ILLINOIS
DEPARTMENT OF TRANSPORTATION

PLAN & PROFILE – IL 128

SCALE: SHEET OF SHEETS STA. TO STA.

F.A.S. RTE.	SECTION	COUNTY	TOTAL SHEETS	SHEET NO.
2801	D7 DRAINAGE REHAB 2014-1	•	22	8
	•EFFINGHAM, FAYETTE	CONTRACT NO. 74627		
	ILLINOIS FED. AID PROJECT			