STATE OF ILLINOIS
DEPARTMENT OF TRANSPORTATION

NOTES: Bars indicated thus 8x2-#7 etc. indicates 8 lines of bars with 2 lengths per line.
Space reinforcement in cap to miss anchor bolts.
Pour steps monolithically with cap.

NOTES:
For step elevations and reinforcement see sheet #6.
Hatched area to be poured after superstructure forms have been removed. Quantity of Class X Conc. included with Sec. 82-4HVB (a,c,D).
For detail at electrical conduit see sheet #.

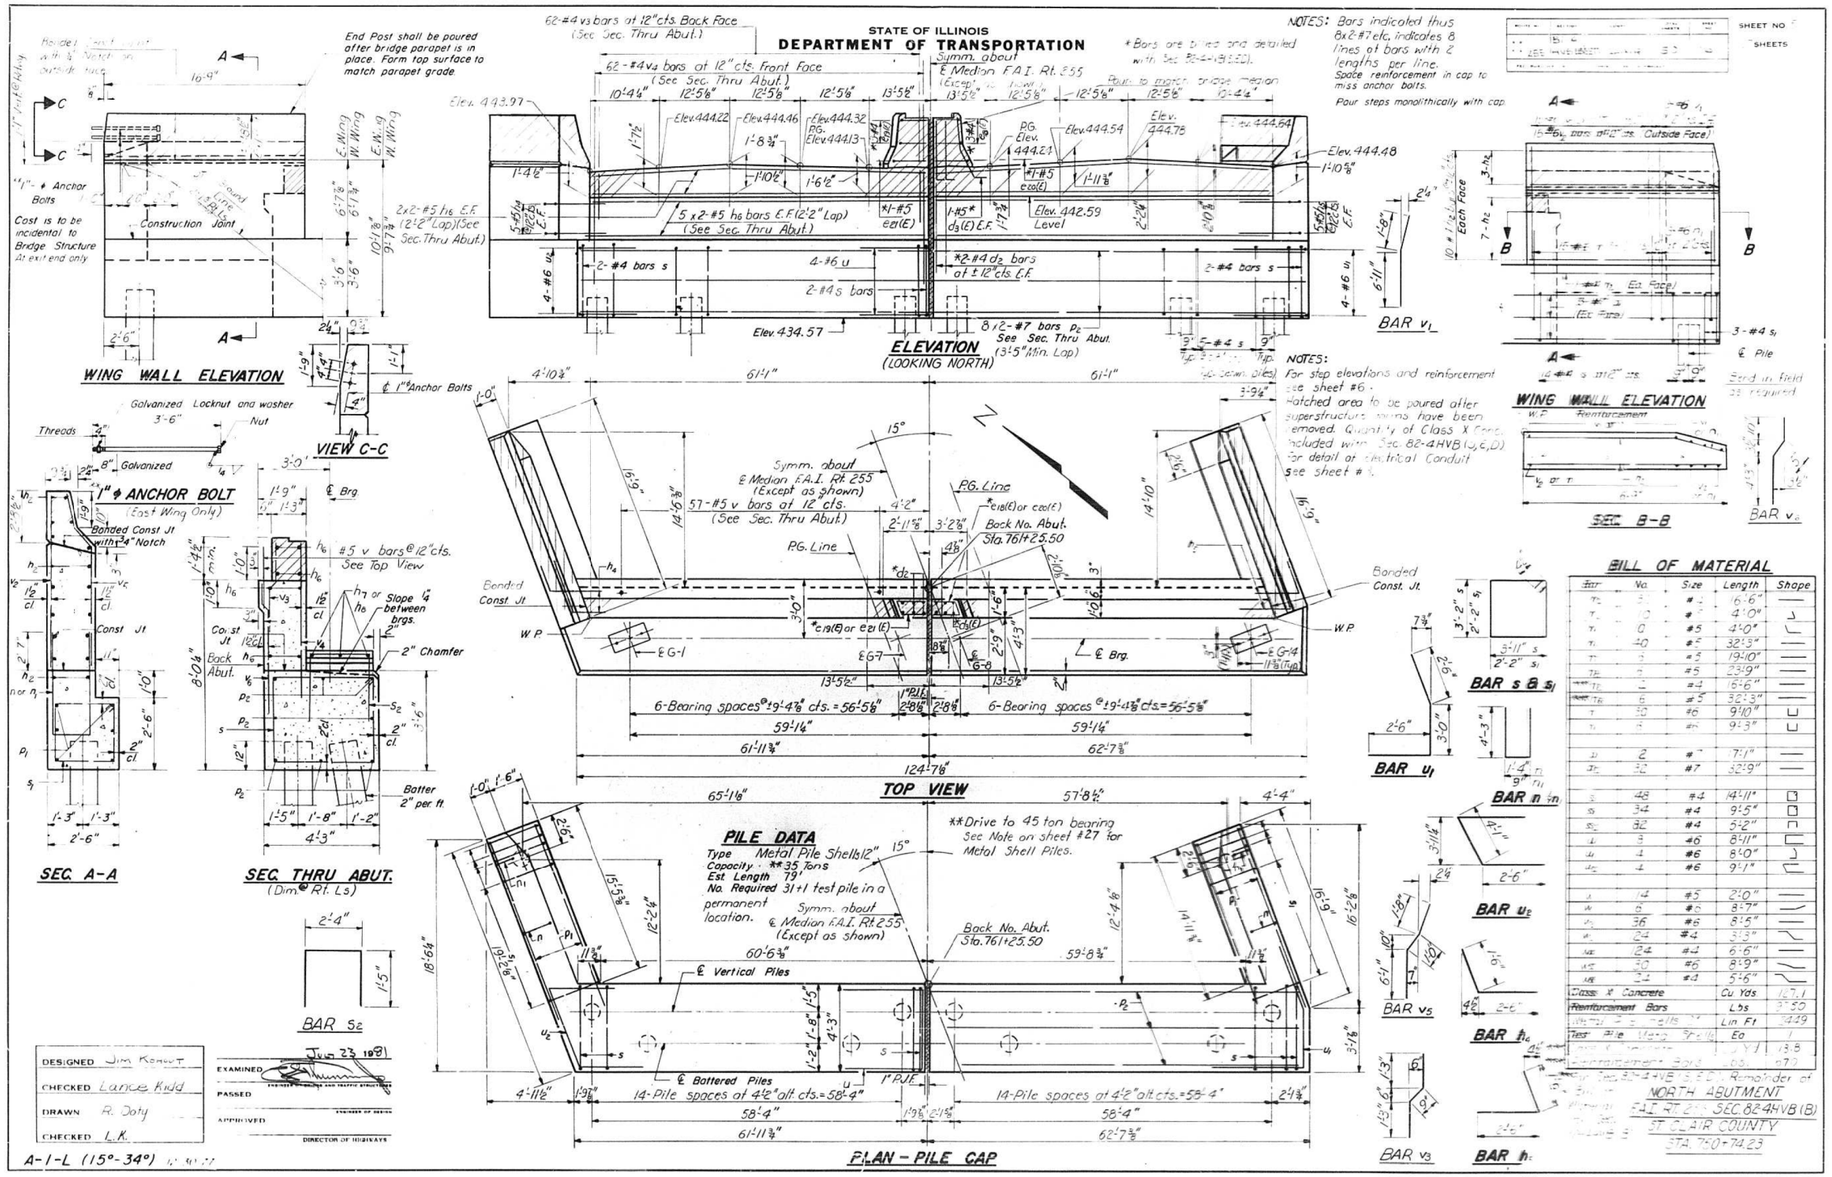

Bar	No.	Size	Length	Shape
T_2	5	#5	6'-6"	
T_1	10	#5	4'-0"	
T_1	0	#5	4'-0"	
T_1	40	#5	32'-3"	
T_1	2	#5	19'-10"	
T_2	2	#5	23'-9"	
T_2	1	#4	6'-6"	
T_2	6	#5	32'-3"	
T	30	#6	9'-10"	
T_1	1	#6	9'-3"	
U_1	2	#7	7'-1"	
U_2	32	#7	32'-9"	
S	48	#4	14'-11"	
S_1	34	#4	9'-5"	
S_2	32	#4	5'-2"	
L	5	#6	8'-11"	
L_1	4	#6	8'-0"	
L_2	4	#6	9'-1"	
V_1	14	#5	2'-0"	
V_2	6	#6	8'-7"	
V_3	36	#6	8'-5"	
V_5	24	#4	3'-3"	
h_c	24	#4	6'-6"	
h_1	70	#6	8'-9"	
h_2	24	#4	5'-6"	

FOR INFORMATIONAL PURPOSES ONLY

FILE NAME = $FILEL$	USER NAME = $USER$	DESIGNED -	REVISED -	STATE OF ILLINOIS DEPARTMENT OF TRANSPORTATION	EXISTING STRUCTURE PLANS	F.A.I. RTE.	SECTION	COUNTY	TOTAL SHEETS / SHEET NO.
		DRAWN -	REVISED -			255	82-4HVB-I	ST. CLAIR	46 / 41
	PLOT SCALE = $SCALE$	CHECKED -	REVISED -					CONTRACT NO. 76D51	
	PLOT DATE = $DATE$	DATE -	REVISED -		SCALE: NONE / SHEET NO. 3 OF 8 SHEETS / STA. / TO STA.	FED. ROAD DIST. NO.	ILLINOIS	FED. AID PROJECT	