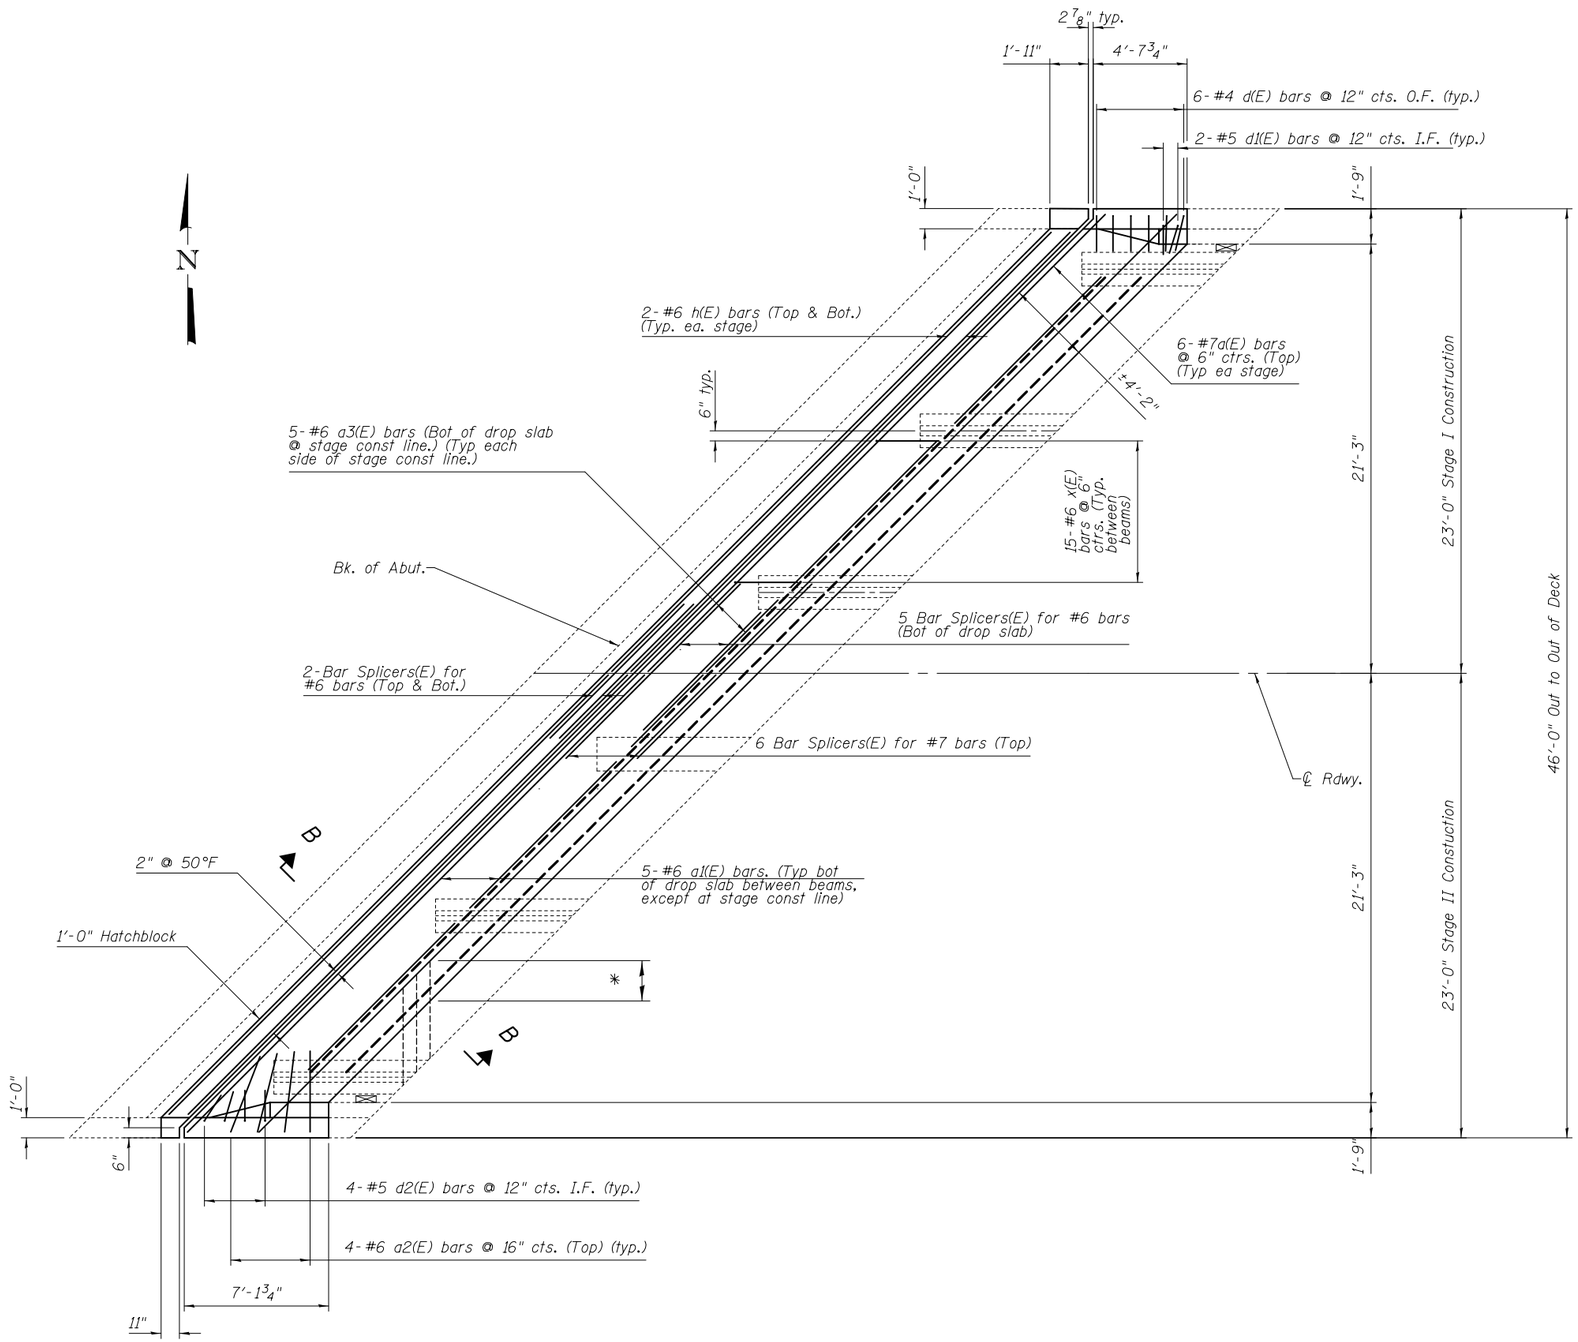

CONCRETE REPLACEMENT

Note:

* Existing transverse bars extending from deck into removed area shall be cut allowing 2'-0" to extend into the removed area. In addition, these cut bars shall be cleaned, straighten, and incorporated into the new construction.

Existing reinforcement bars extending into removal area shall be cleaned, straightened and incorporated into the new construction. Any reinforcement bars that are damaged during concrete removal shall be replaced with an approved bar splicer or anchorage system. Cost included with Concrete Removal.

See sheet 6 of 11 for Section B-B.

DESIGNED - A.Y.V.	EXAMINED	DATE -	STATE OF ILLINOIS DEPARTMENT OF TRANSPORTATION	JOINT REPLACEMENT (W. ABUT.) 042-0018	F.A.P. RTE.	SECTION	COUNTY	TOTAL SHEETS	SHEET NO.
CHECKED -	ENGINEER OF STRUCTURAL SERVICES				325	113BR, 113BR-1	Jersey	33	17
DRAWN - A.Y.V.	PASSED	REVISED					CONTRACT NO. 76G44		
CHECKED -	ENGINEER OF BRIDGES AND STRUCTURES	REVISED		SHEET NO. 4 OF 11 SHEETS		ILLINOIS	FED. AID PROJECT		