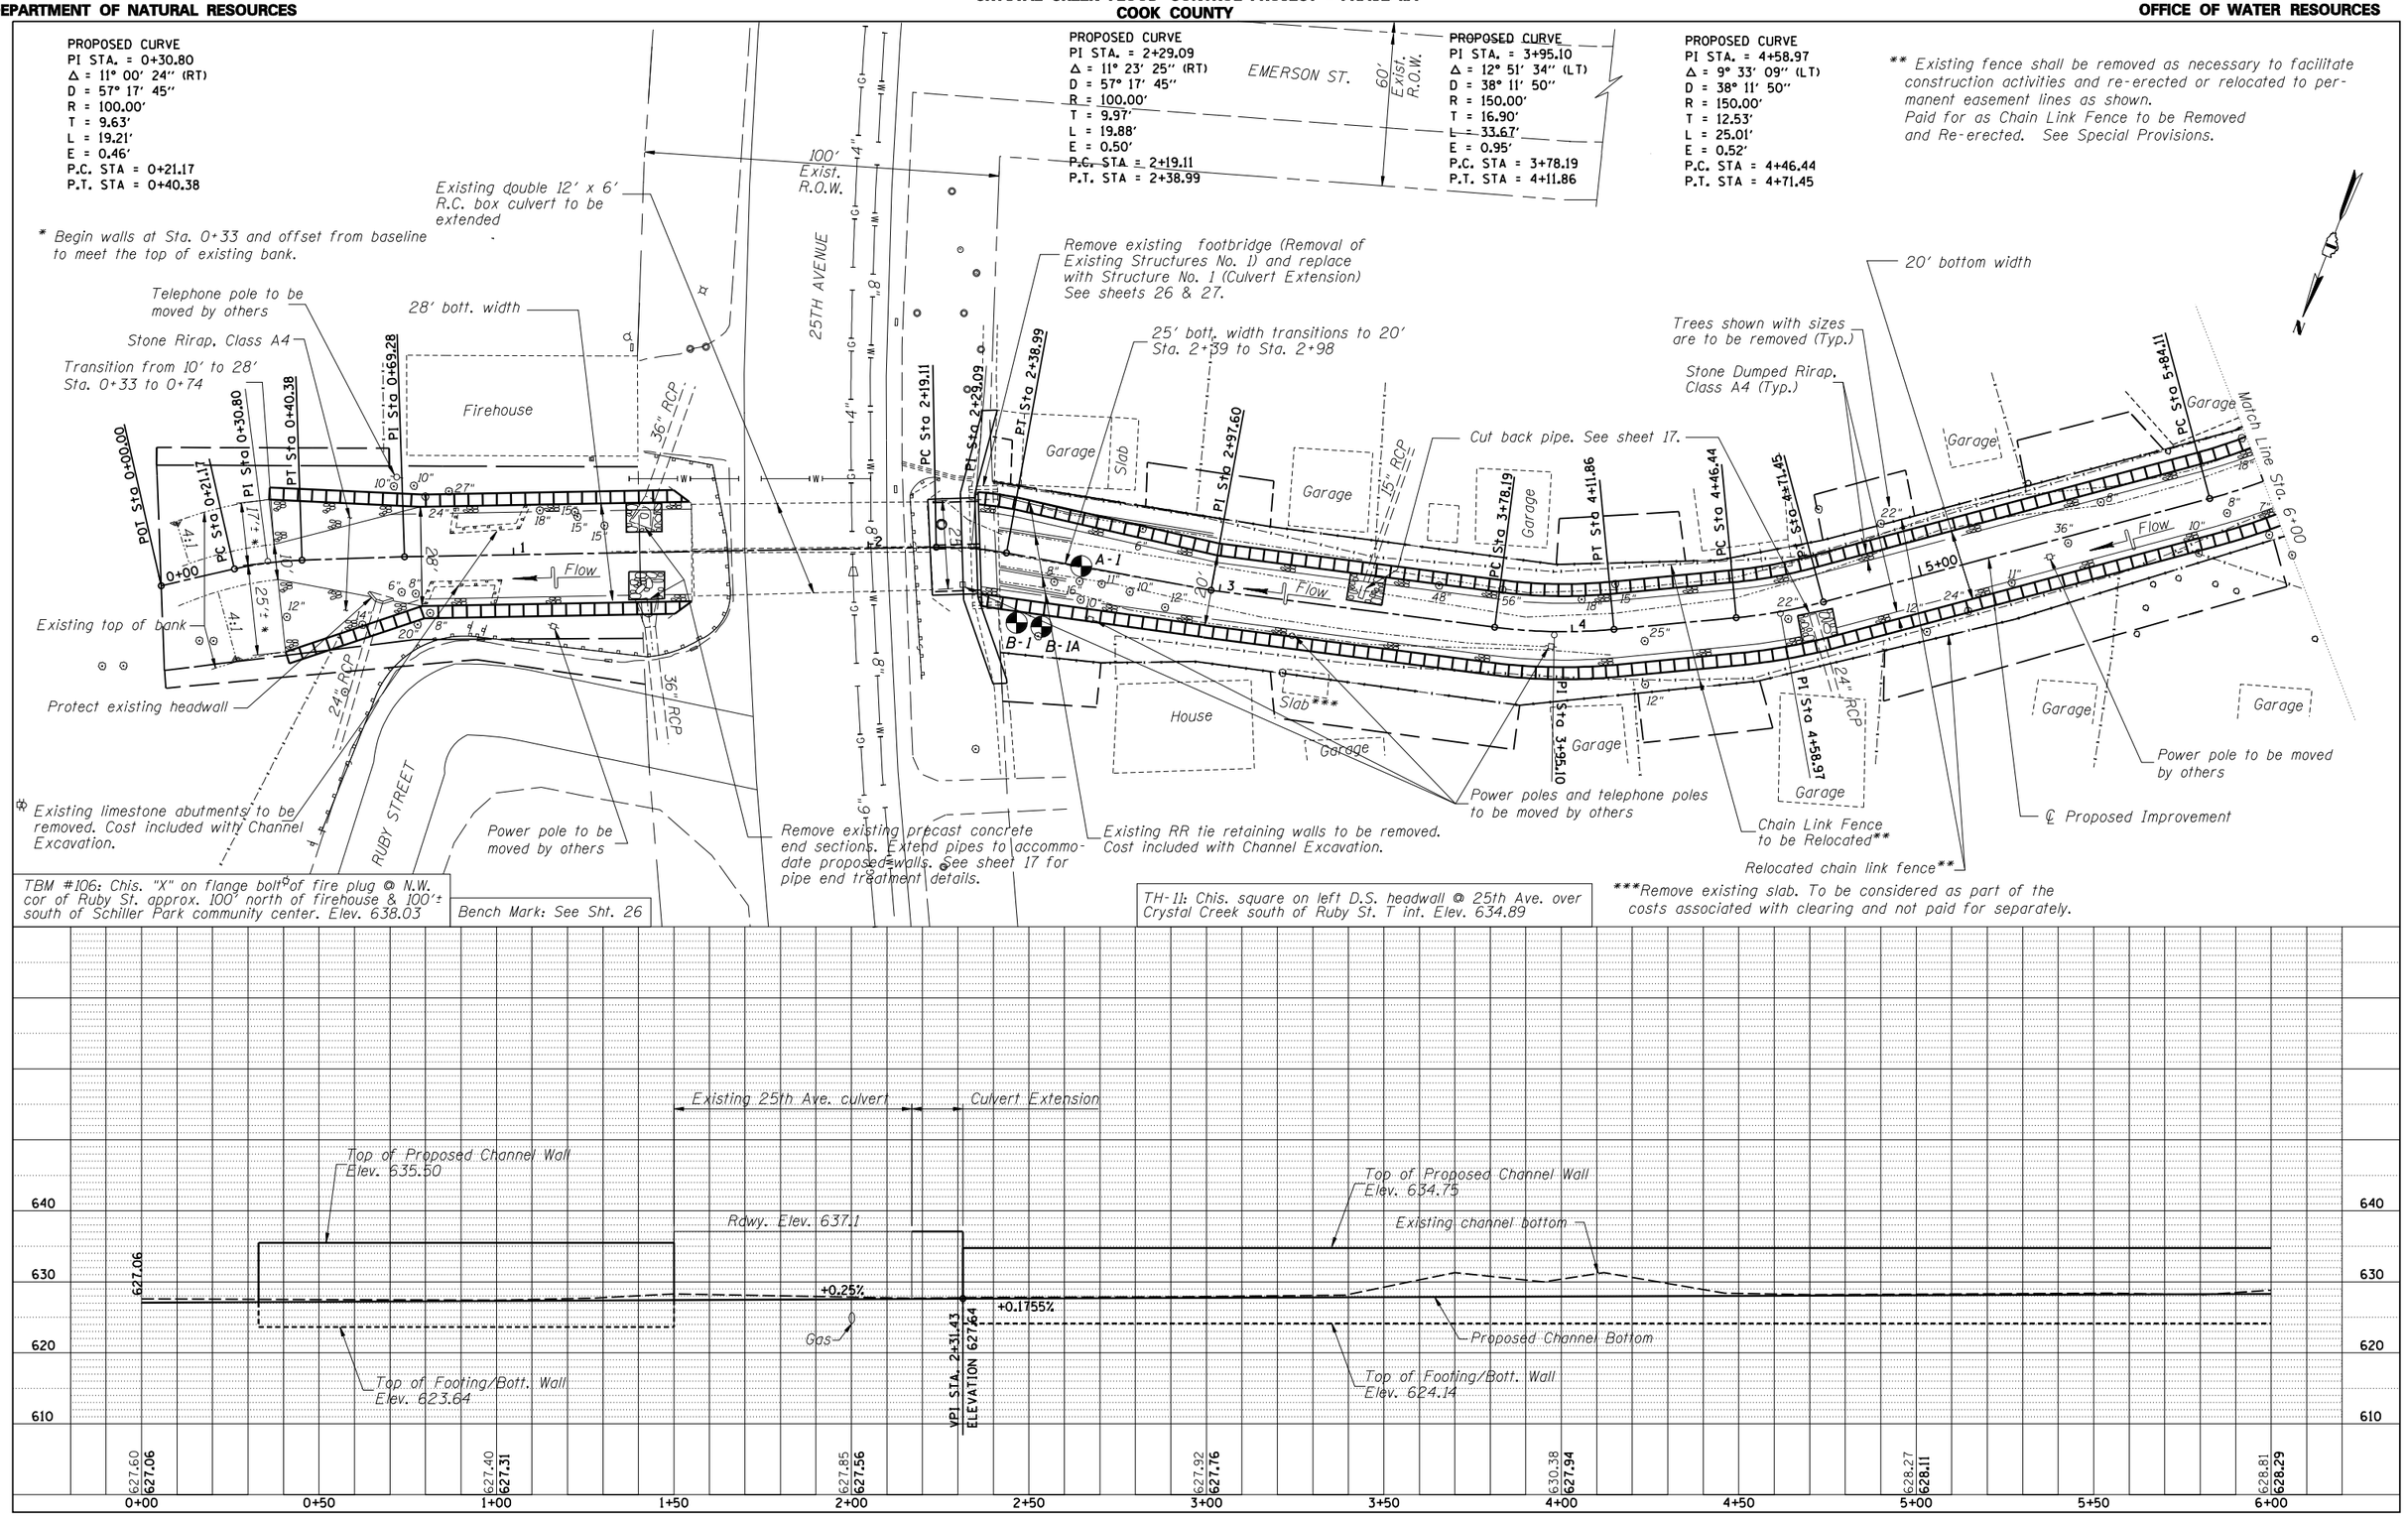


DESIGNED BY: TMM CHECKED BY: JJF
DRAWN BY: RLP, JJF CHECKED BY: RLP

1/29/2010 11:53:19 AM O:\OwrProjmgt\Projects\Crystal Creek\JJF\Plan and profile 1.dgn