DESIGNED BY: JJF CHECKED BY: TMM
DRAWN BY: JJF CHECKED BY: RLP

1/29/2010 11:58:53 AM O:\OwrProjImpl\Projects\Crystal Creek\JJF\XS Plan Sheets.dgn

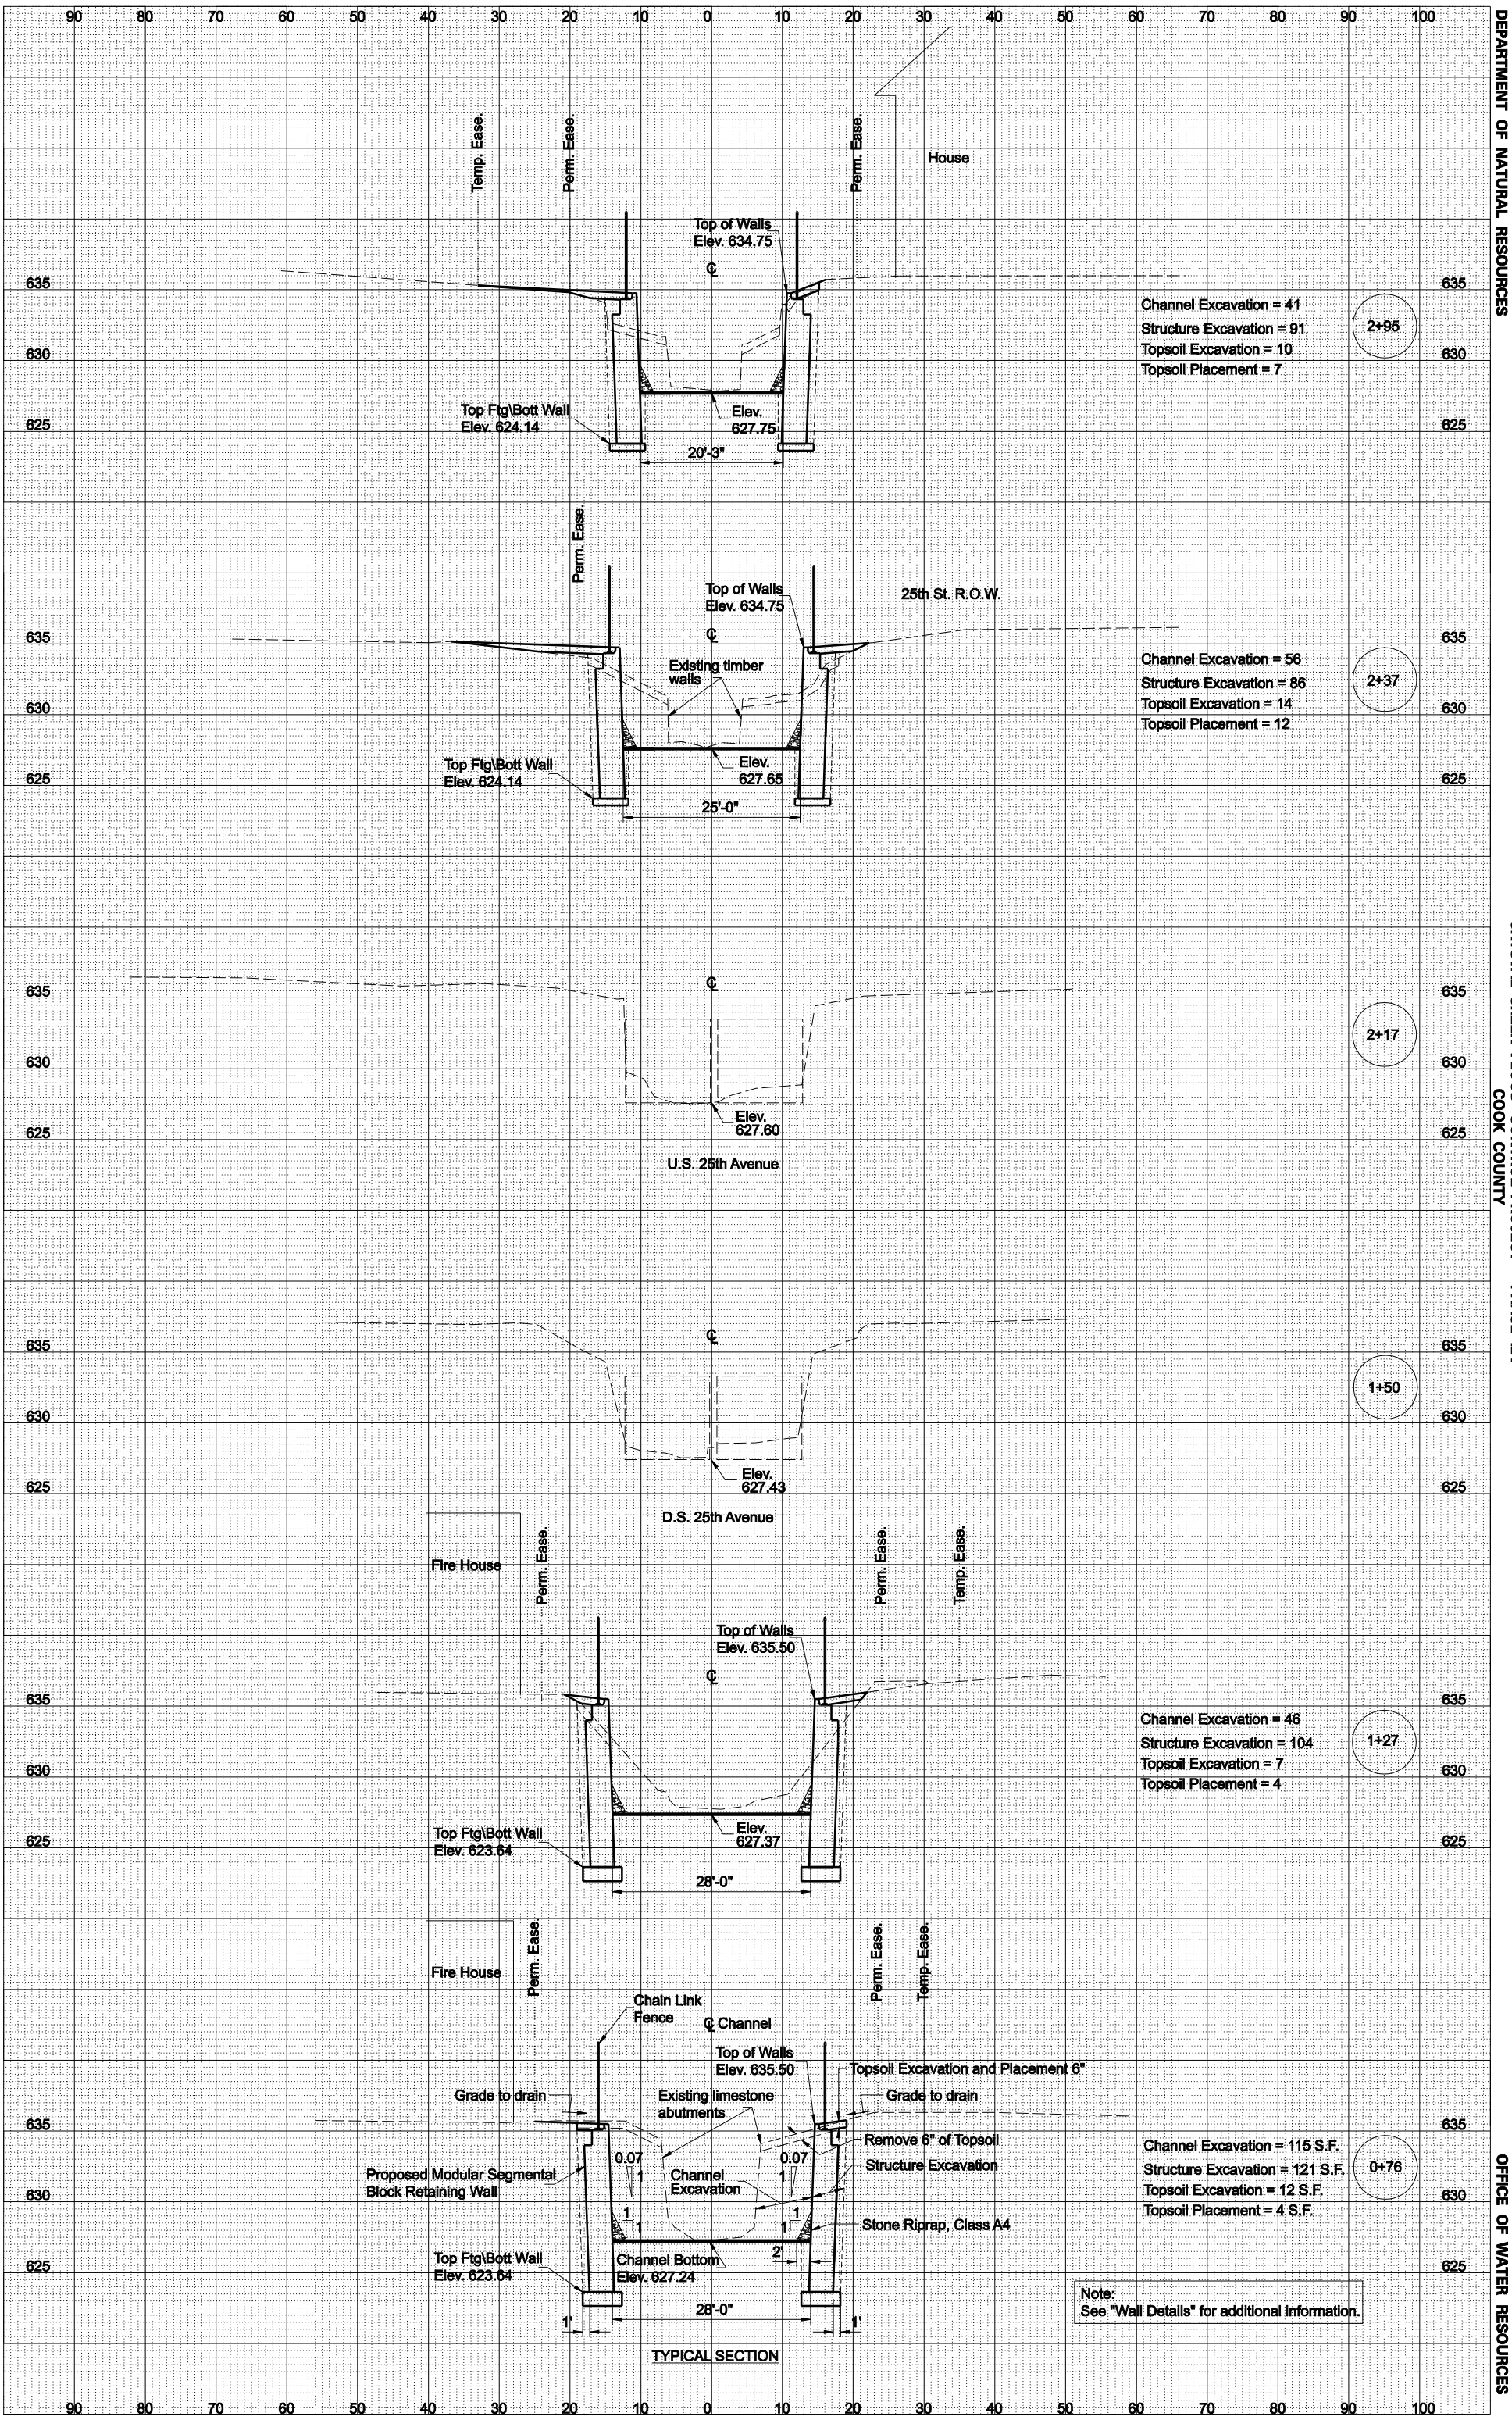

STATE OF ILLINOIS
DEPARTMENT OF NATURAL RESOURCES

CRYSTAL CREEK FLOOD CONTROL PROJECT - PHASE IIA
COOK COUNTY

OFFICE OF WATER RESOURCES

CROSS SECTIONS

FR-413

Sheet 19 of 65