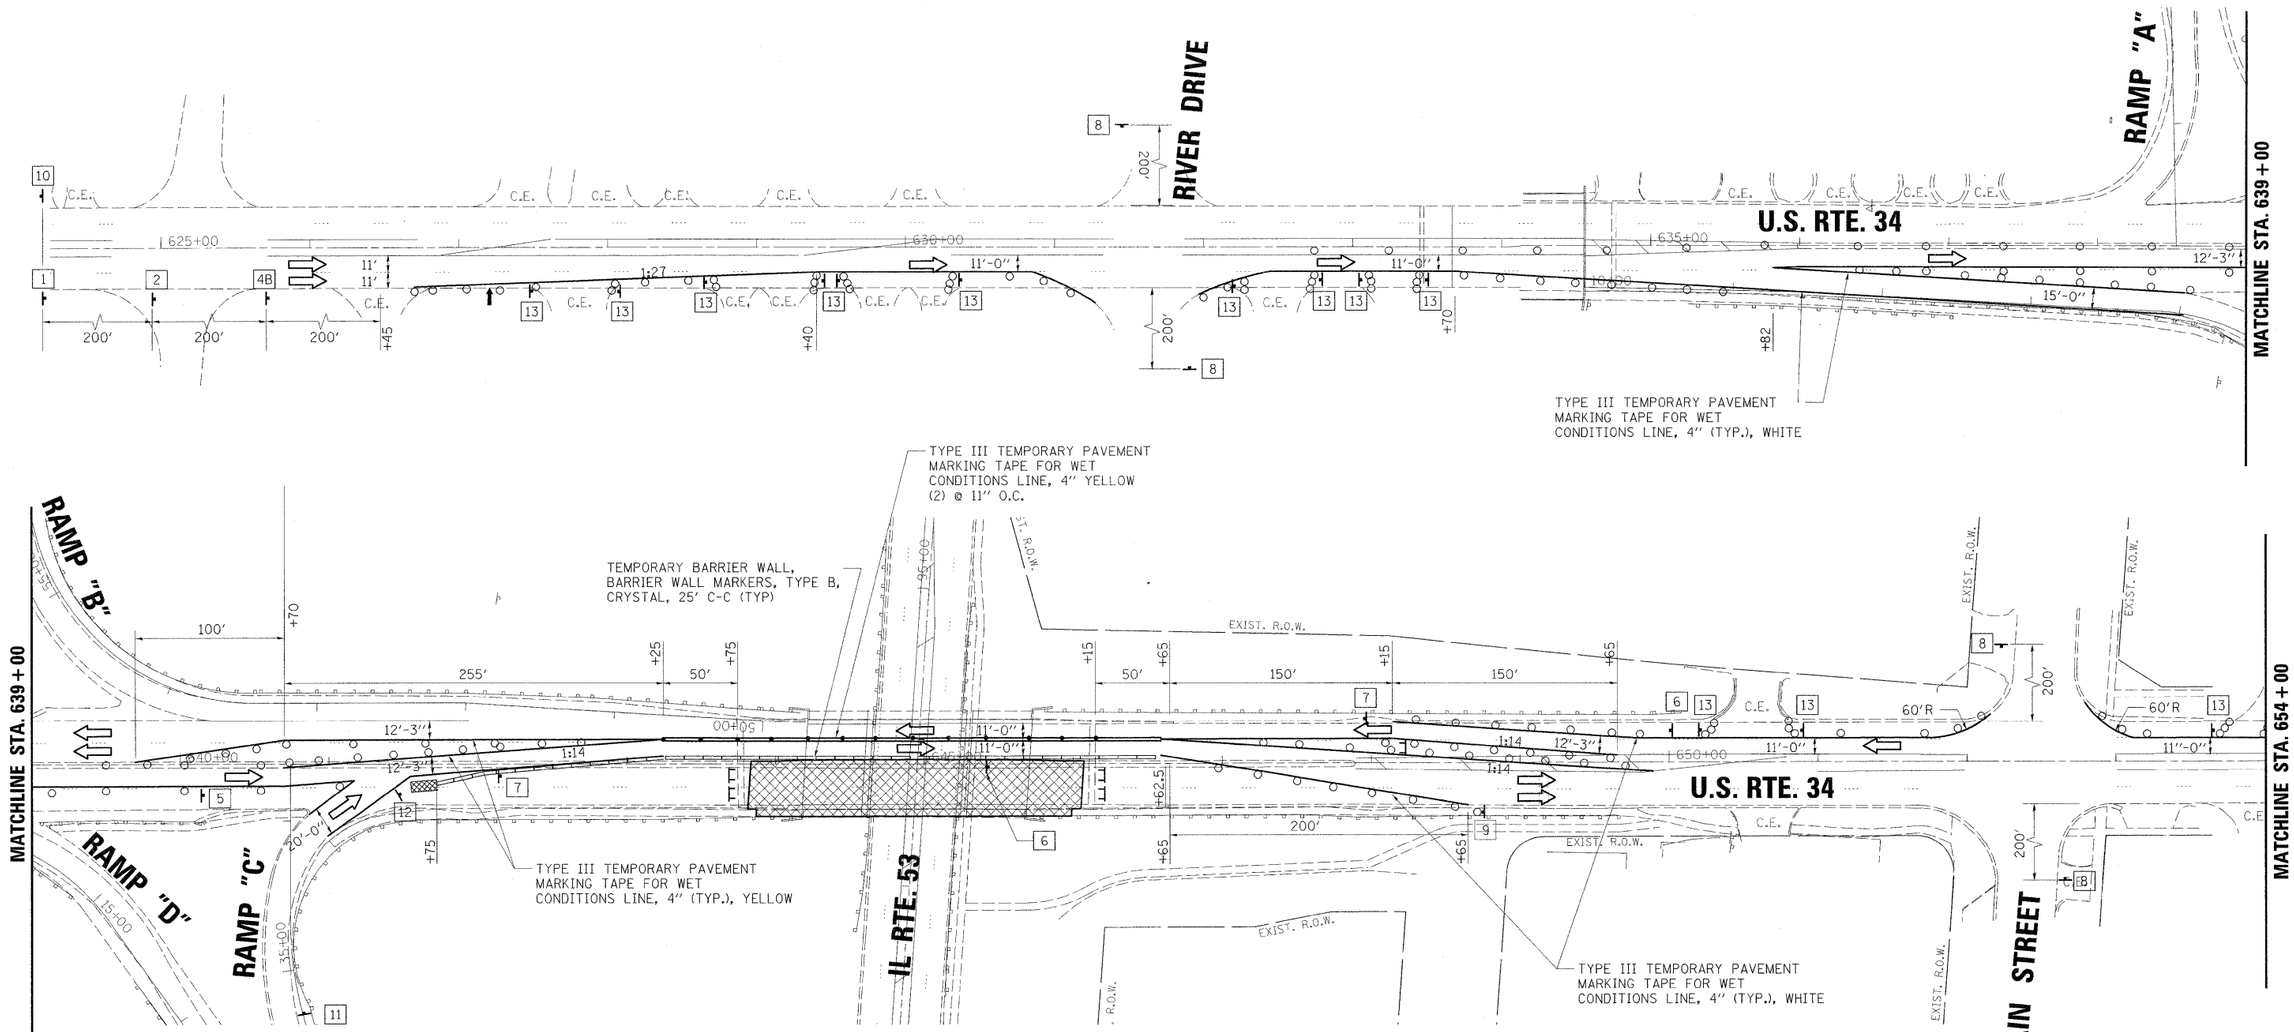

LEGEND

- WORK AREA
- SIGN
- TYPE II BARRICADE @ 50' C-C ON TANGENT @ 25' C-C ON TAPERS (TYP.)
- FLEXIBLE DELINEATORS @ 25' C-C
- TYPE III BARRICADE WITH FLASHING LIGHTS
- ARROW BOARD
- TEMPORARY CONCRETE BARRIER
- IMPACT ATTENUATOR, TEMP. (NON-REDIRECTIVE), TEST LEVEL 3
- FLASHING WARNING BEACON

1 ROAD CONSTRUCTION AHEAD — W20-I103(0)-48
2 RIGHT LANE CLOSED AHEAD — W20-5R(0)-48
3 LEFT LANE CLOSED AHEAD — W20-5L(0)-48
4A W4-2L
4B W4-2R
5 W1-4L-48 — W-13-1(0)-2424 (40 MPH)
6 W1-4R-48 — W-13-1(0)-2424 (40 MPH)
7 W-6-3R(0)-48
8 ROAD CONSTRUCTION AHEAD — W20-I103(0)-36 — W1-7-2115
9 SIDEWALK CLOSED — WR11-I101-2418
10 END CONSTRUCTION — G20-2
11 YIELD AHEAD — W3-2
12 YIELD — R1-2
13 DRIVEWAY ENTRANCE — (SEE TC-26)

PLOT DATE = 8/7/2009
FILE NAME = k:\11225510\civil\cadd\sheets\225510_MOT.dgn
PLOT SCALE = 1.0000
USER NAME = MOT-Ogden I
MODEL =

rjngroup
Excellence through Ownership
200 West Front Street
Wheaton, Il 60187

DESIGNED	-	REVISED	-
DRAWN	- MH	REVISED	-
CHECKED	- MK	REVISED	-
DATE	- 8/7/09	REVISED	-

STATE OF ILLINOIS
DEPARTMENT OF TRANSPORTATION

US RTE. 34 OVER IL RTE. 53
STRUCTURE NO. 022-0033

MAINTENANCE OF TRAFFIC
US RTE 34 STAGE I

SCALE: 1:50 | SHEET NO. 11 OF 53 SHEETS | STA. _____ TO STA. _____

F.A.P. RTE.	SECTION	COUNTY	TOTAL SHEETS	SHEET NO.
311	10HB-R	DUPAGE	53	11
		CONTRACT NO. 60B92		
FED. ROAD DIST. NO. 1	ILLINOIS	FED. AID PROJECT		