*SIDESTREETS:
-RESURFACING LIMITS ARE TO RADIUS RETURNS WITH 4.5' BUTT JOINTS

-PROPOSED HMA SURFACE REMOVAL, 2 1/4"

-PROPOSED POLYMERIZED LEVELING BINDER (MACHINE METHOD), IL-4.75, N50, 3/4"

-PROPOSED HMA SURFACE COURSE, MIX "D", N70, 1 1/2"

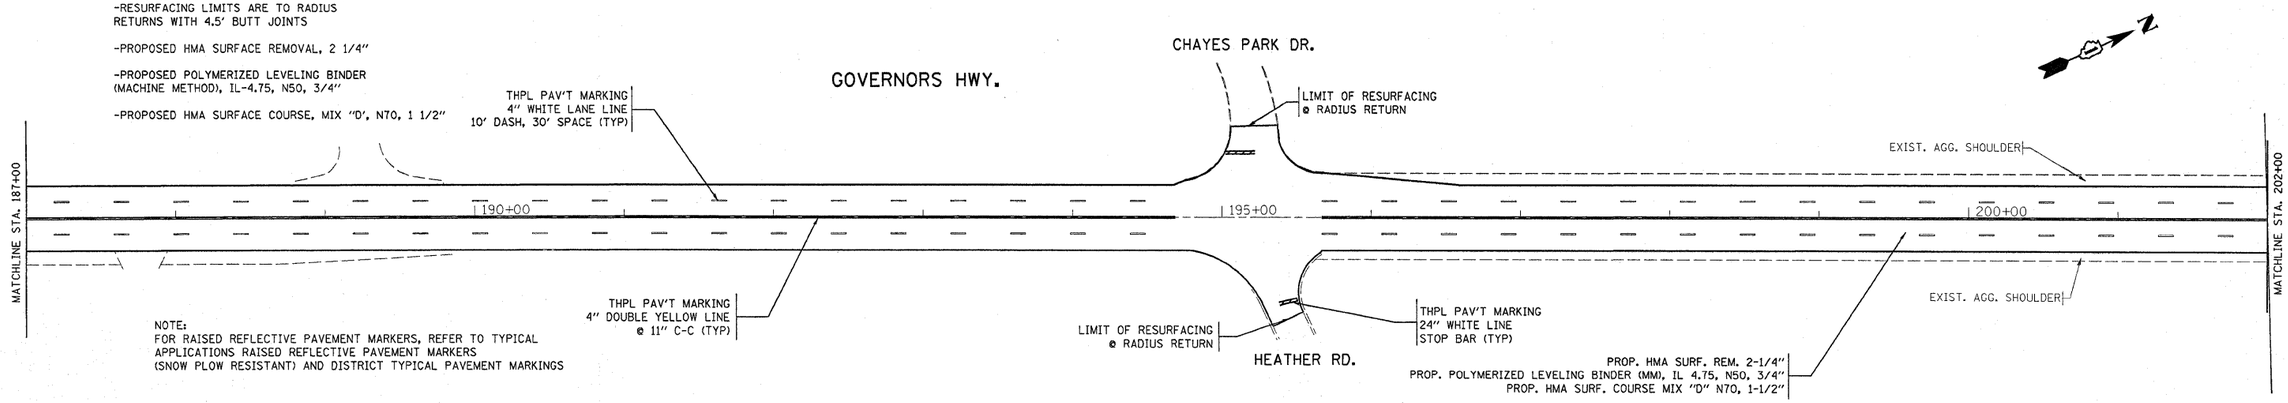

NOTE:
FOR RAISED REFLECTIVE PAVEMENT MARKERS, REFER TO TYPICAL APPLICATIONS RAISED REFLECTIVE PAVEMENT MARKERS (SNOW PLOW RESISTANT) AND DISTRICT TYPICAL PAVEMENT MARKINGS

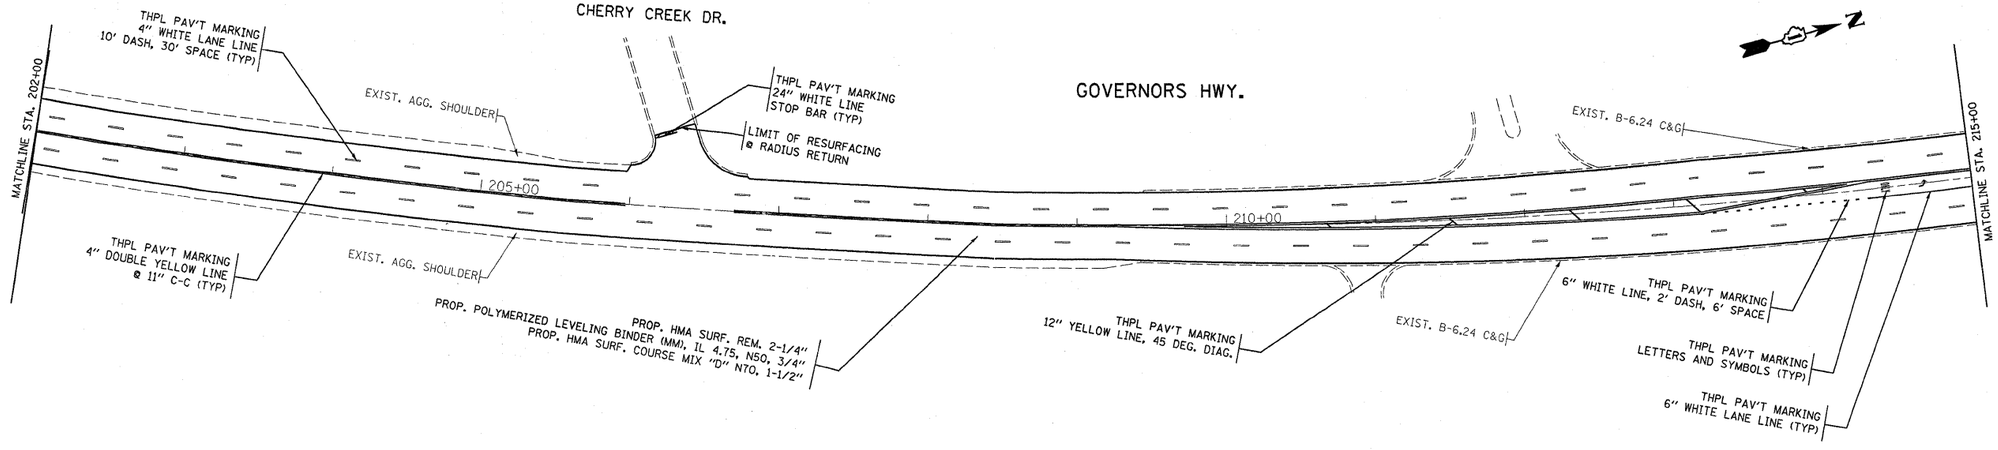

FILE NAME = c:\pw_work\PWIDOT\AQUEELFF\d0145733\D183709-sht-plan.dgn	USER NAME = aqueelff	DESIGNED - FFA 7-20-09	REVISED -
		DRAWN -	REVISED -
	PLOT SCALE = 50.0000 ' / IN.	CHECKED -	REVISED -
	PLOT DATE = 11/30/2009	DATE -	REVISED -

STATE OF ILLINOIS
DEPARTMENT OF TRANSPORTATION

ROADWAY AND PAVEMENT MARKING PLAN
GOVERNORS HWY. (CRAWFORD AVE. – 175th ST.)

SCALE: 1"=50' | SHEET NO. OF SHEETS | STA. TO STA.

F.A.U RTE.	SECTION	COUNTY	TOTAL SHEETS	SHEET NO.
2820	44 RS-6	COOK	34	15
		CONTRACT NO. 60H97		
	ILLINOIS FED. AID PROJECT			