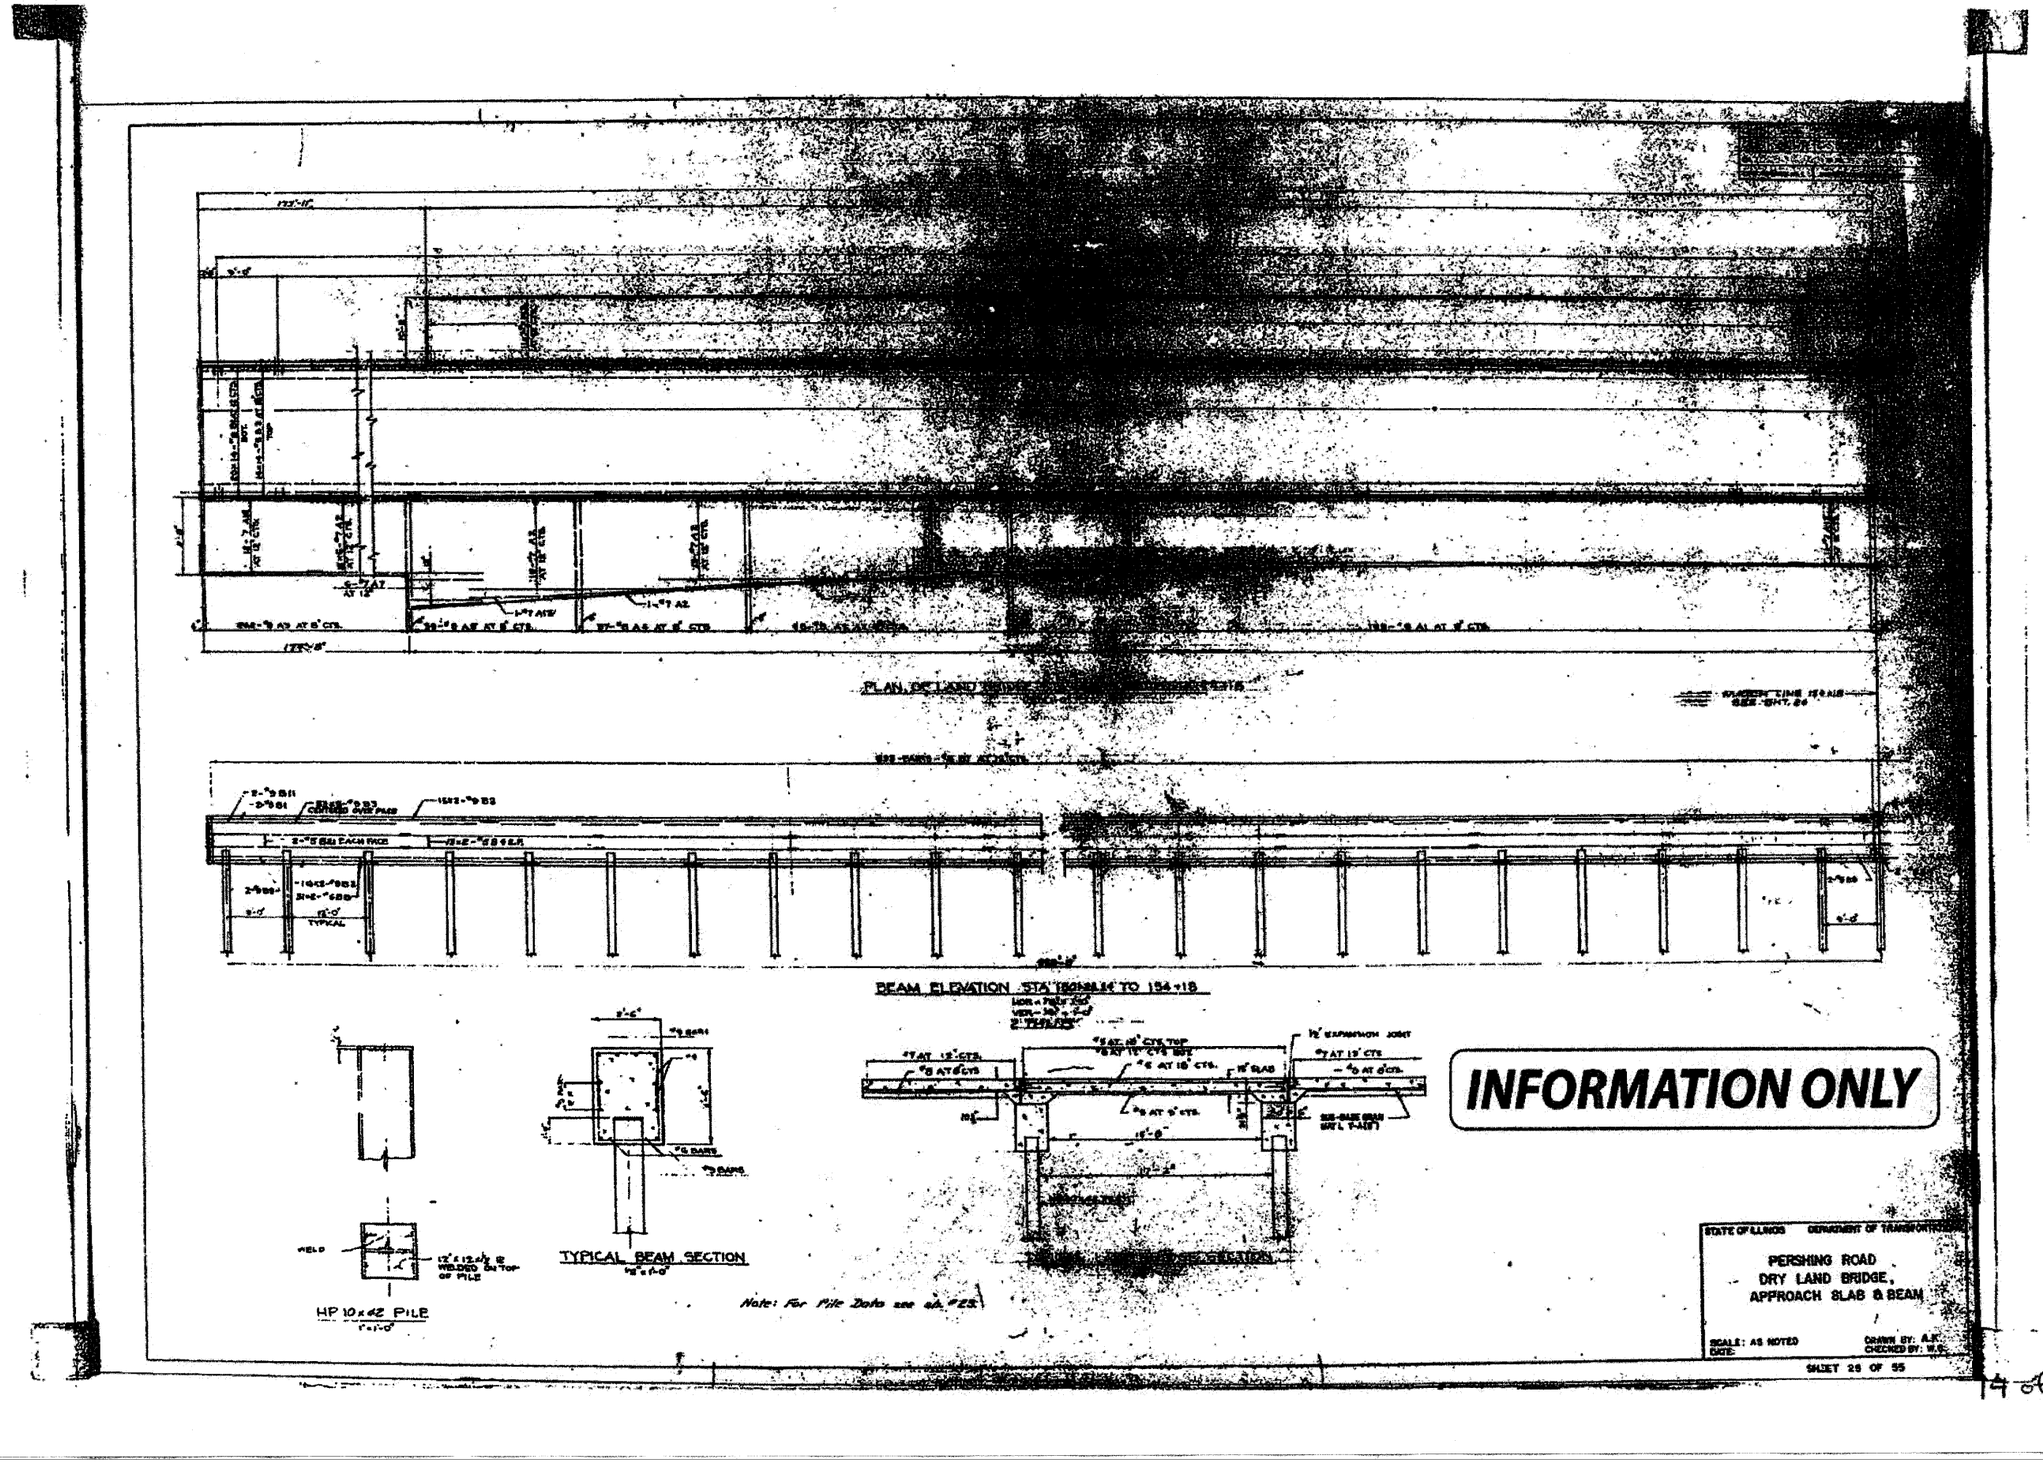

PLAN, DETAILS AND SECTIONS

BEAM ELEVATION STA 150+38.14 TO 154+18

TYPICAL BEAM SECTION

HP 10 x 42 PILE

Note: For Pile Data see sh. #25

INFORMATION ONLY

STATE OF ILLINOIS DEPARTMENT OF TRANSPORTATION

PERSHING ROAD
DRY LAND BRIDGE,
APPROACH SLAB & BEAM

SCALE: AS NOTED
DATE:

DRAWN BY: A.K.
CHECKED BY: W.S.

SHEET 28 OF 55