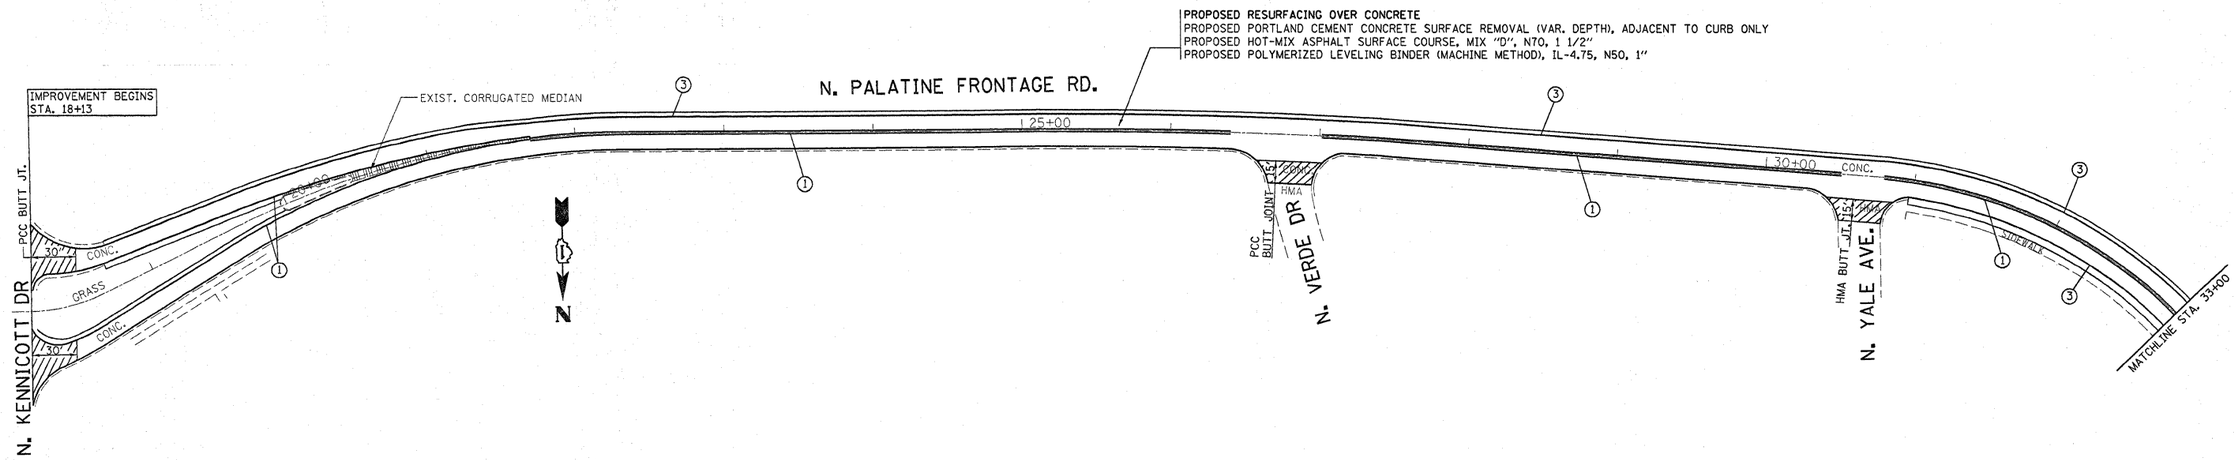

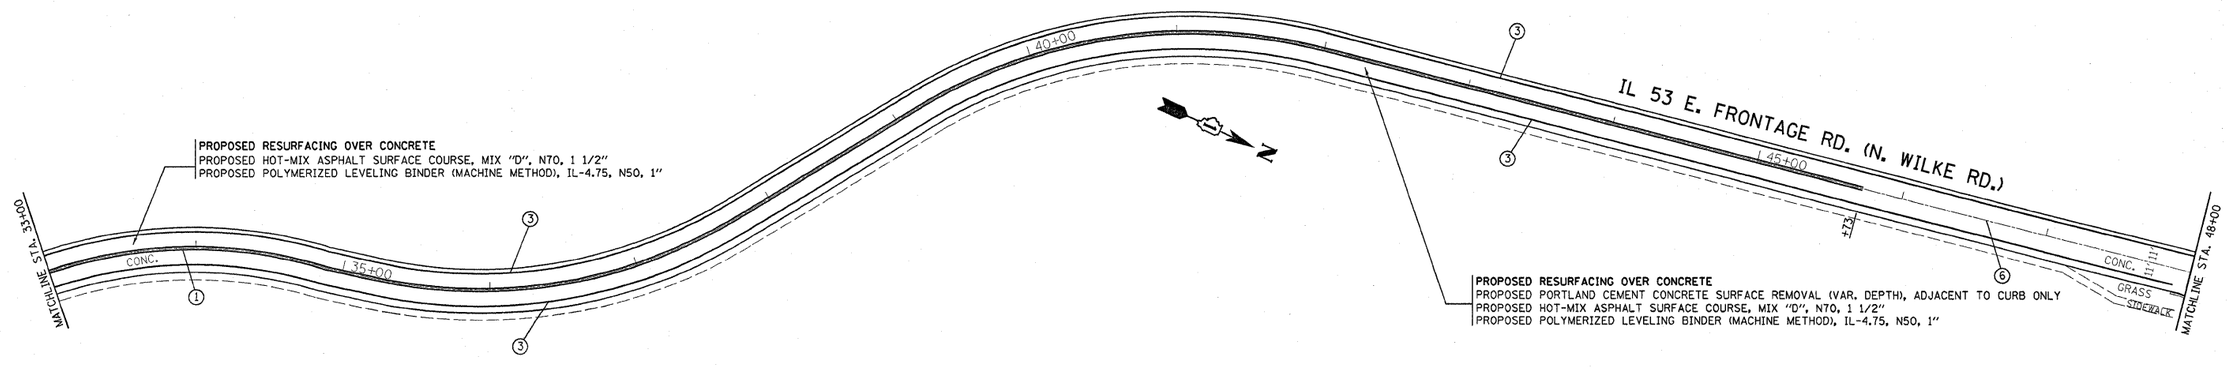

LEGEND

1. THERMOPLASTIC PAVEMENT MARKING CENTERLINE, 4" SOLID DOUBLE YELLOW
2. THERMOPLASTIC PAVEMENT MARKING 6" WHITE LINE
3. THERMOPLASTIC PAVEMENT MARKING EDGE LINE, 4" SOLID WHITE
4. THERMOPLASTIC PAVEMENT MARKING 24" WHITE STOP BAR
5. THERMOPLASTIC PAVEMENT MARKING LETTERS AND SYMBOLS, WHITE
6. THERMOPLASTIC PAVEMENT MARKING 4" YELLOW SKIP DASH CENTER LINE
7. THERMOPLASTIC PAVEMENT MARKING 6" WHITE DOTTED EXTENSION

FILE NAME = c:\pw_work\PWIDOT\ABREUAH\d0146101\D185029-sht-plan.dgn	USER NAME = abreuah	DESIGNED -	REVISED -	STATE OF ILLINOIS DEPARTMENT OF TRANSPORTATION	ROADWAY AND PAVEMENT MARKING PLAN IL 53 E & W FRONTAGE RD. & N & S PALATINE FRONTAGE RD.	F.A.P. RTE.	SECTION	COUNTY	TOTAL SHEETS / SHEET NO.
		DRAWN -	REVISED -			305	2009-076 RS	COOK	34 / 8
	PLOT SCALE = 50.0000 ' / IN.	CHECKED -	REVISED -					CONTRACT NO. 60110	
	PLOT DATE = 12/14/2009	DATE -	REVISED -		SCALE: SHEET NO. OF SHEETS STA. TO STA.		ILLINOIS FED. AID PROJECT		