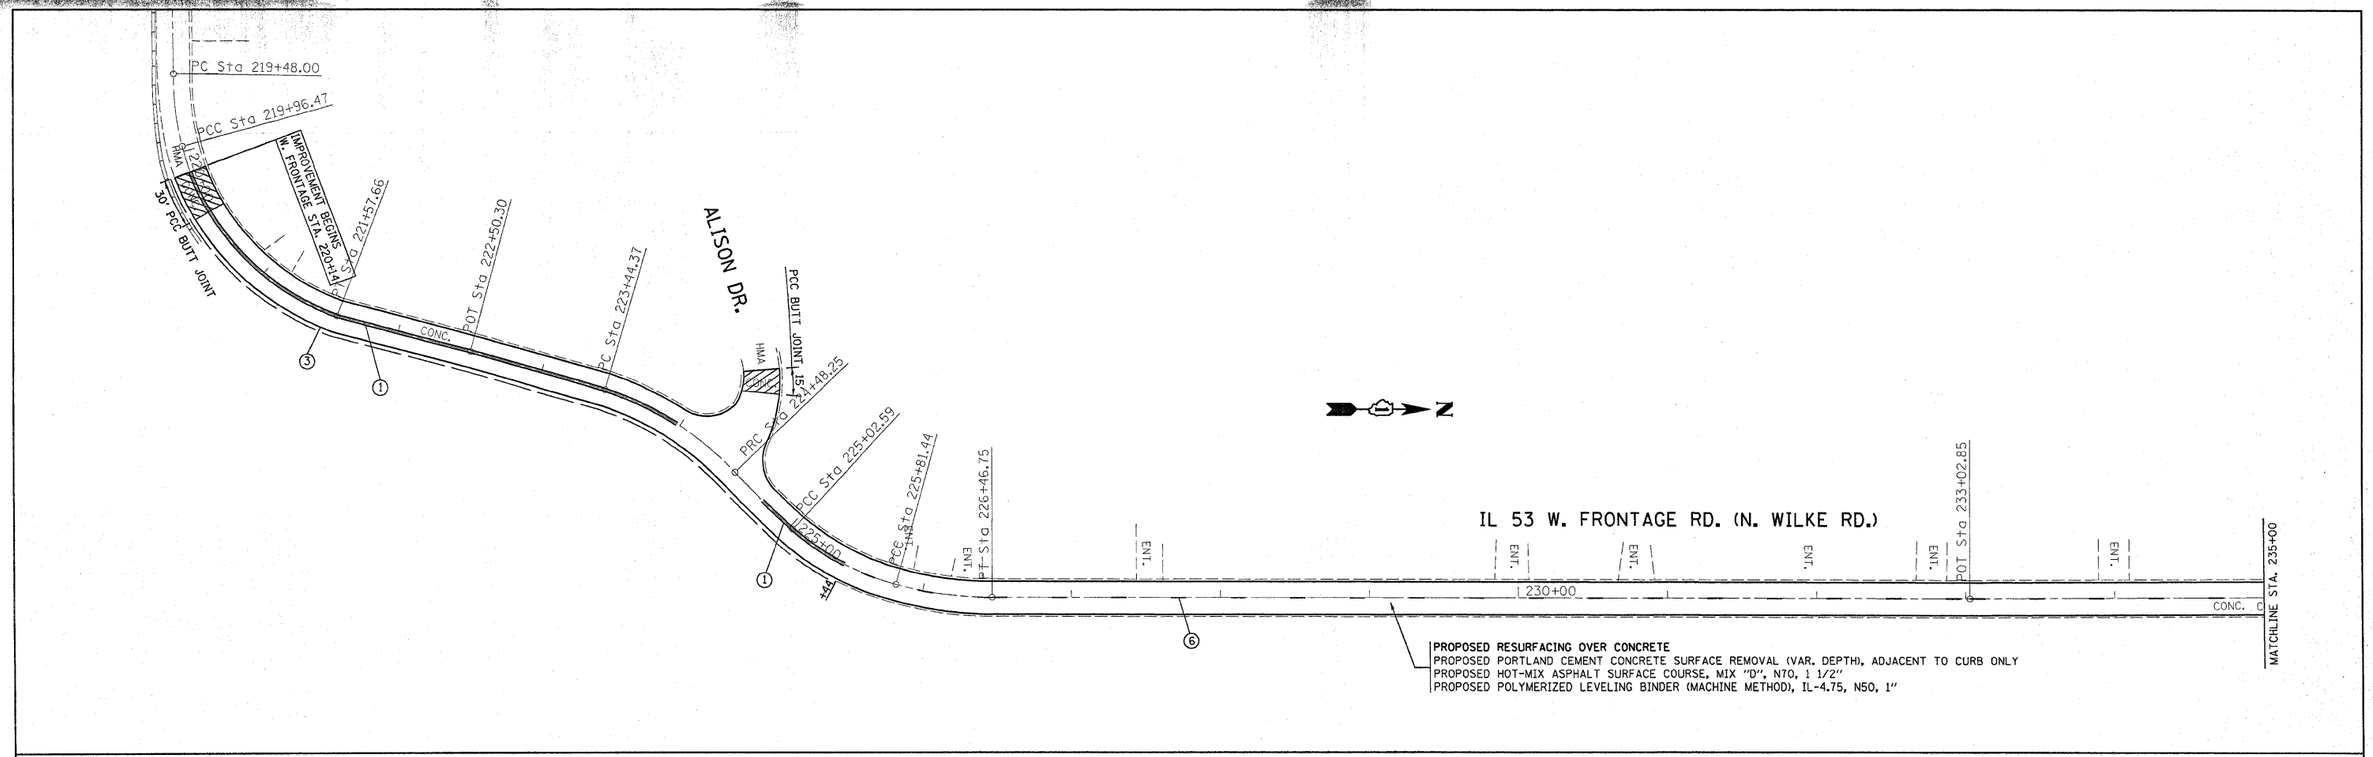

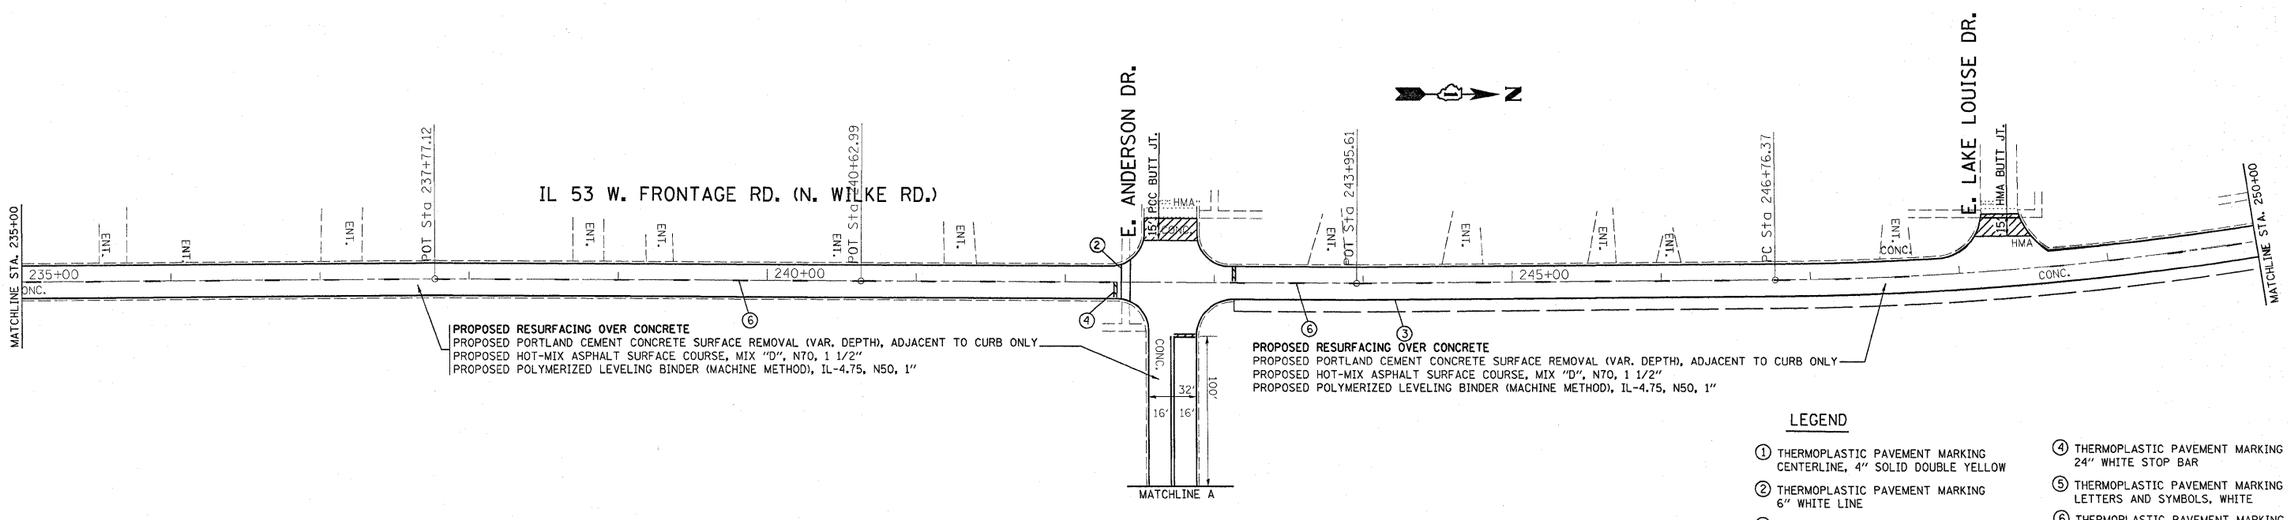

LEGEND

1. THERMOPLASTIC PAVEMENT MARKING CENTERLINE, 4" SOLID DOUBLE YELLOW
2. THERMOPLASTIC PAVEMENT MARKING 6" WHITE LINE
3. THERMOPLASTIC PAVEMENT MARKING EDGE LINE, 4" SOLID WHITE
4. THERMOPLASTIC PAVEMENT MARKING 24" WHITE STOP BAR
5. THERMOPLASTIC PAVEMENT MARKING LETTERS AND SYMBOLS, WHITE
6. THERMOPLASTIC PAVEMENT MARKING 4" YELLOW SKIP DASH CENTER LINE
7. THERMOPLASTIC PAVEMENT MARKING 6" WHITE DOTTED EXTENSION

FILE NAME = c:\pw_work\pwidot\abreuah\d0146101\D185009-sht-plan.dgn	USER NAME = abreuah	DESIGNED -	REVISED -
		DRAWN -	REVISED -
	PLOT SCALE = 50.0000 ' / IN.	CHECKED -	REVISED -
	PLOT DATE = 12/14/2009	DATE -	REVISED -

STATE OF ILLINOIS
DEPARTMENT OF TRANSPORTATION

ROADWAY AND PAVEMENT MARKING PLAN
IL 53 E & W FRONTAGE RD. & N & S PALATINE FRONTAGE RD.

SCALE: | SHEET NO. OF SHEETS | STA. TO STA.

F.A.P. RTE.	SECTION	COUNTY	TOTAL SHEETS	SHEET NO.
305	2009-076 RS	COOK	34	13

CONTRACT NO. 60110

ILLINOIS FED. AID PROJECT