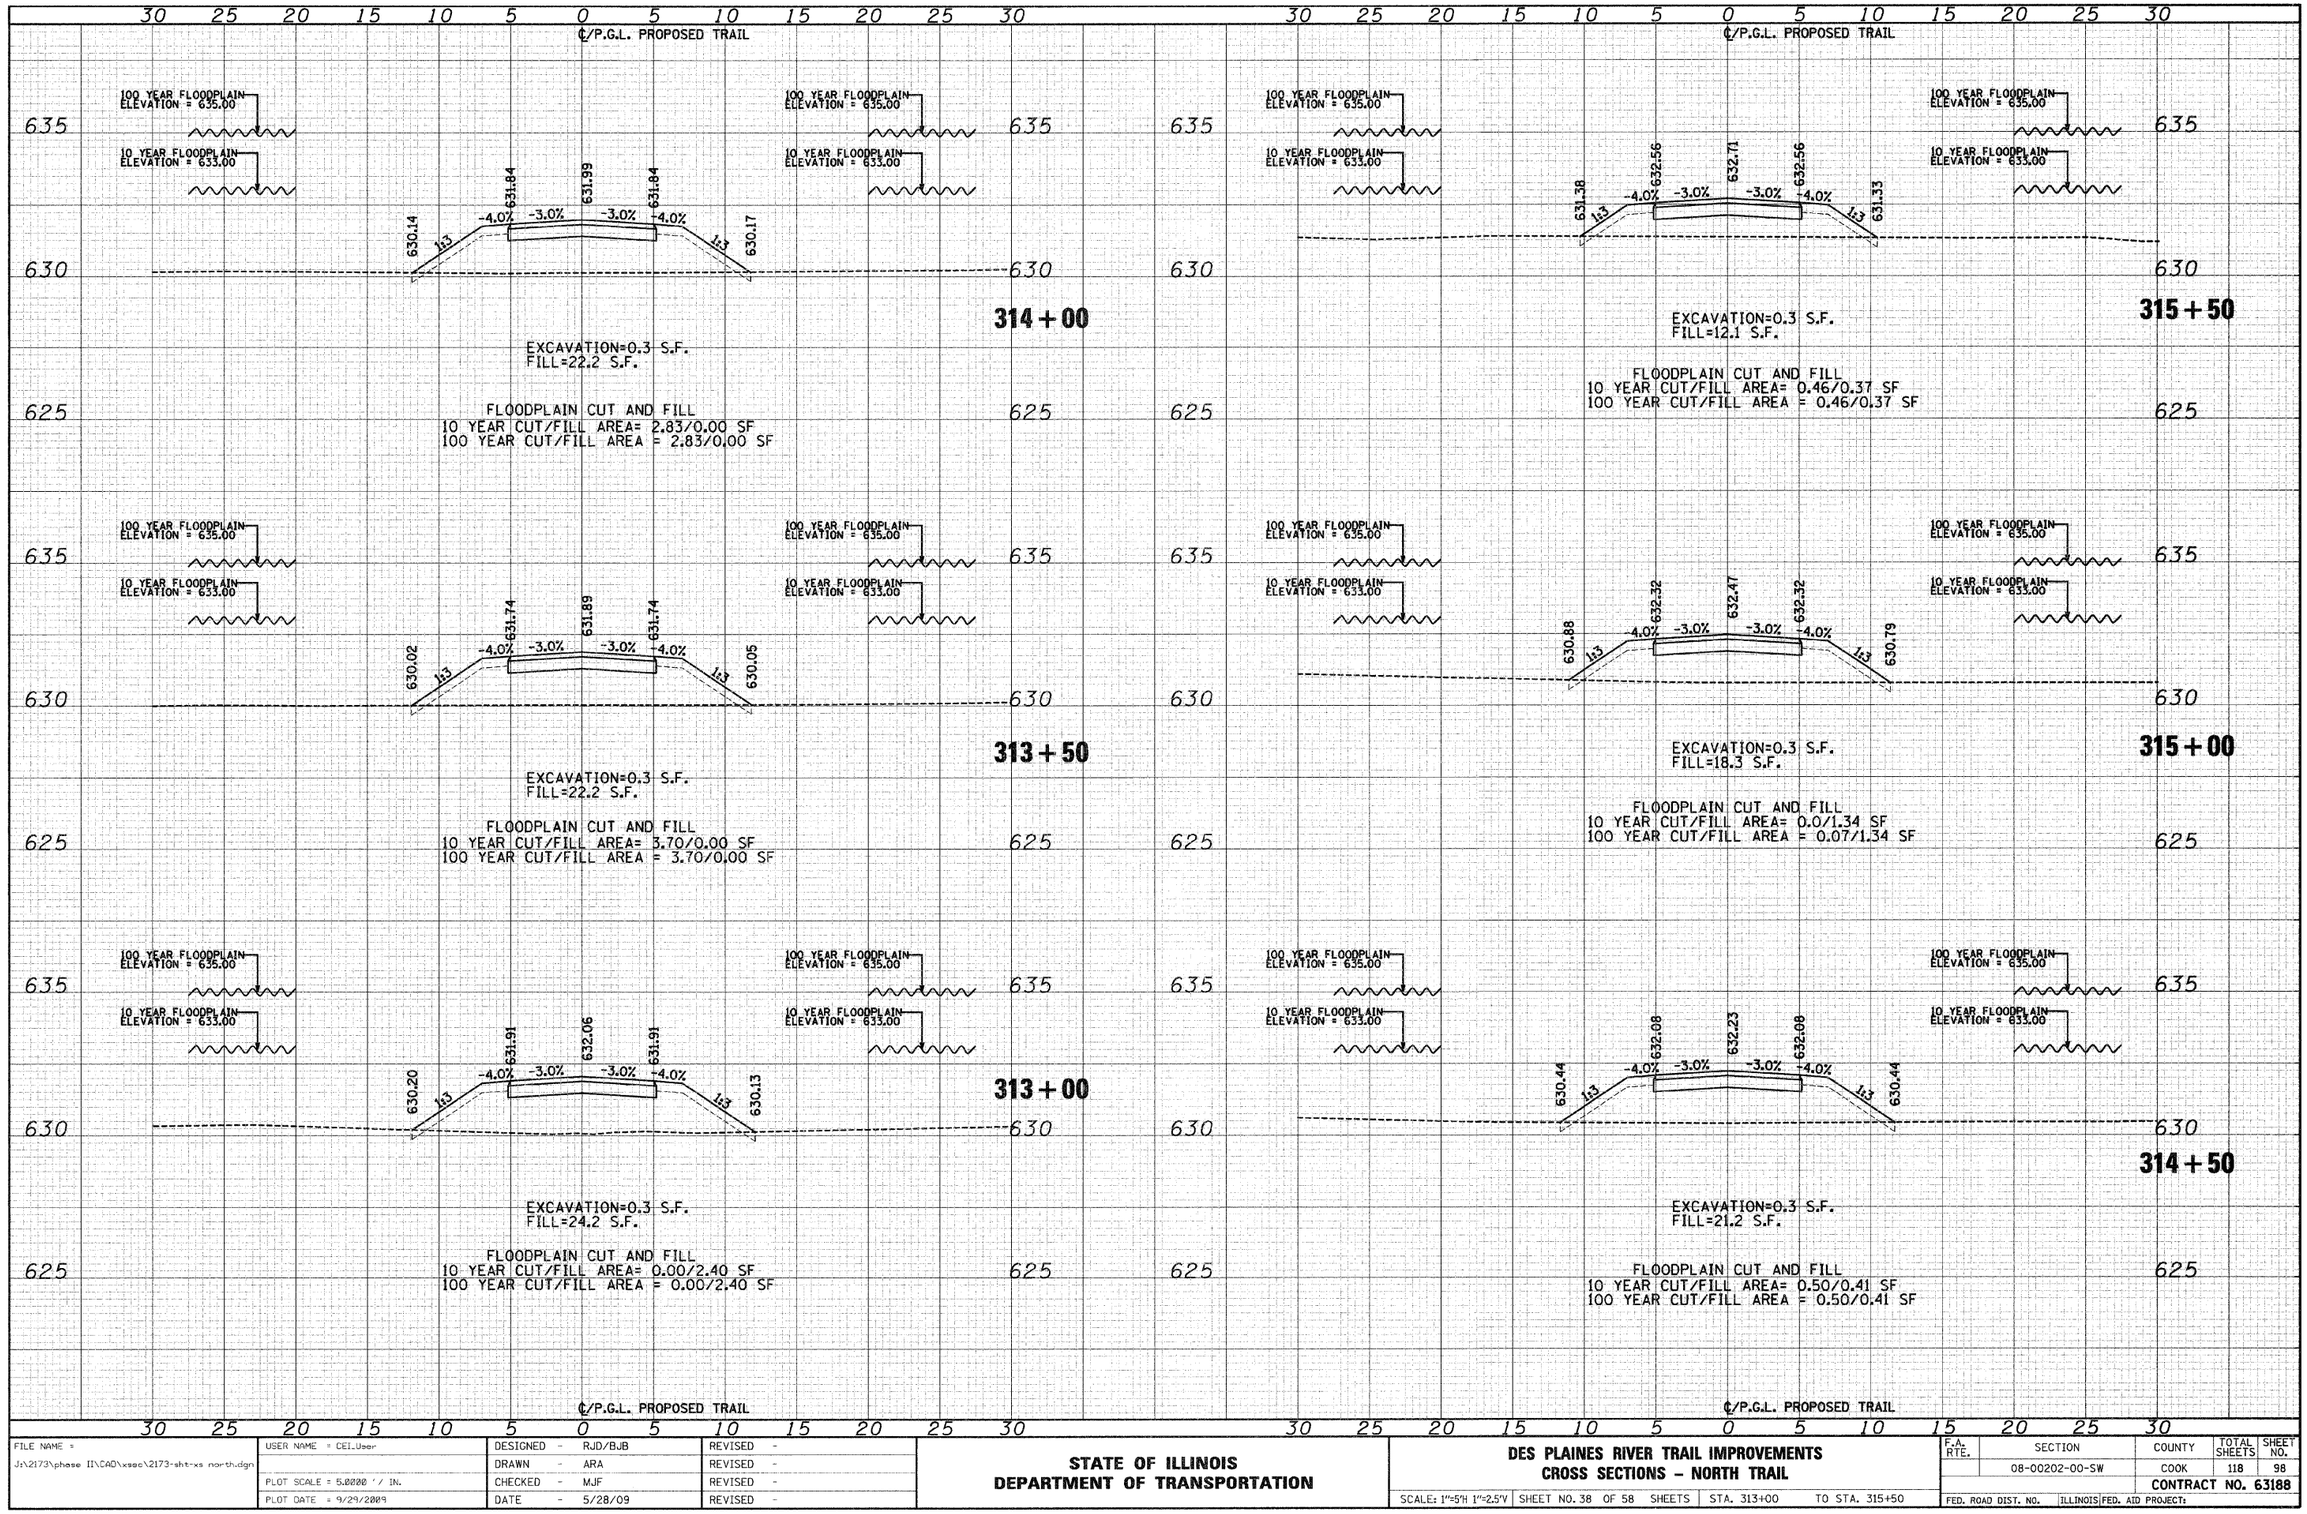

FINAL SURVEY	ORIGINAL SURVEY	NO.	BY	DATE
SURVEYED	SURVEYED			
PLOTTED	PLOTTED			
NOTE BOOK	NOTE BOOK			
TOTAL AREAS	TOTAL AREAS			
AREAS CHECKED	AREAS CHECKED			

FILE NAME = J:\2173\phase II\CAD\xsec\2173-sht-xs north.dgn	USER NAME = CEI.User	DESIGNED - RJD/BJB	REVISED -
		DRAWN - ARA	REVISED -
	PLOT SCALE = 5.0000 ' / IN.	CHECKED - MJF	REVISED -
	PLOT DATE = 9/29/2009	DATE - 5/28/09	REVISED -

STATE OF ILLINOIS
DEPARTMENT OF TRANSPORTATION

DES PLAINES RIVER TRAIL IMPROVEMENTS
CROSS SECTIONS – NORTH TRAIL

SCALE: 1"=5'H 1"=2.5'V | SHEET NO. 38 OF 58 SHEETS | STA. 313+00 TO STA. 315+50

F.A. RTE.	SECTION	COUNTY	TOTAL SHEETS	SHEET NO.
	08-00202-00-SW	COOK	118	98
		CONTRACT NO. 63188		
FED. ROAD DIST. NO.	ILLINOIS	FED. AID PROJECT:		