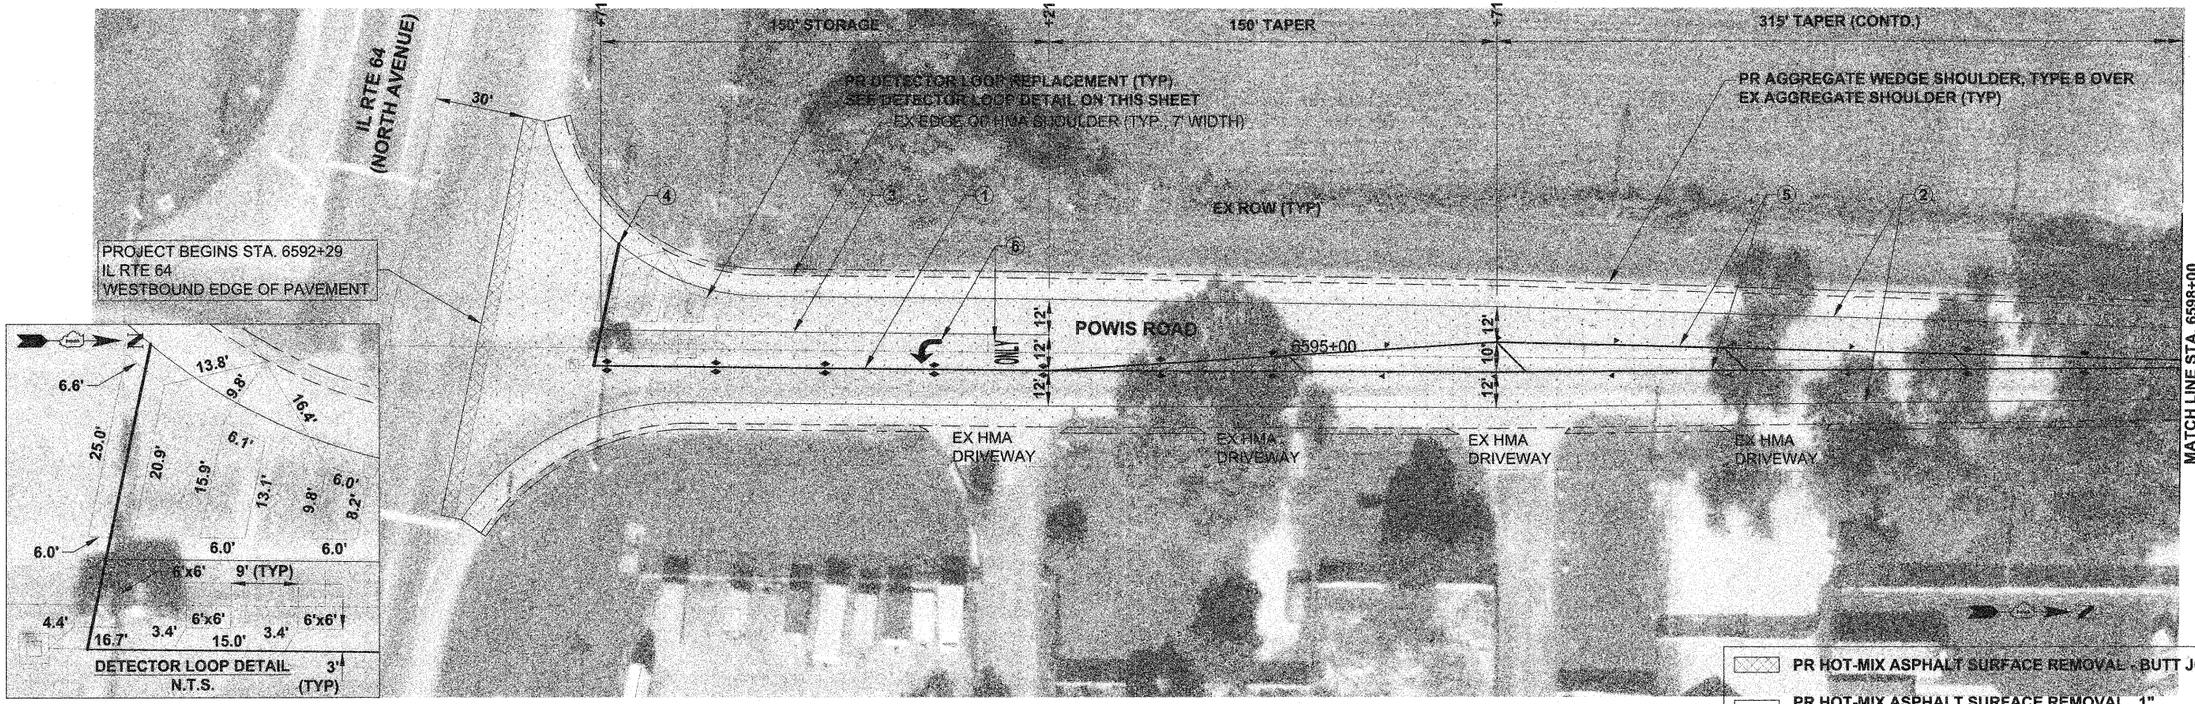

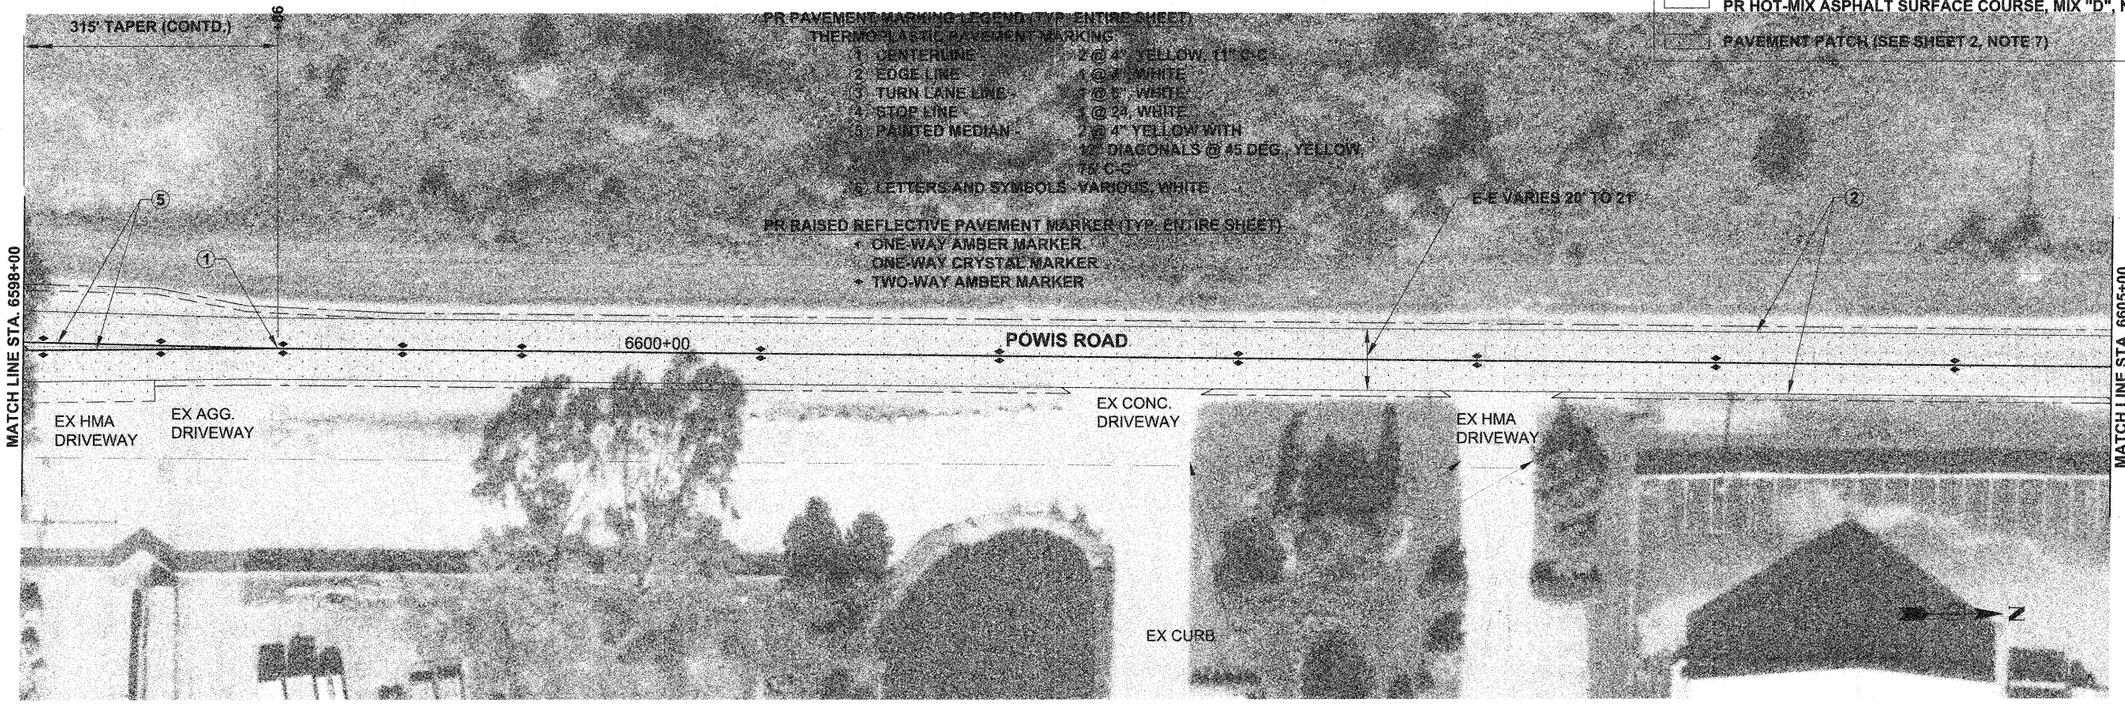

FILE NAME = 04-07_Plan Sheets_Powis LAPP	thomas engineering group, llc 238 south kenilworth avenue suite 100 oak park, il 60302 phone: 708-533-1700	DESIGNED - BLP	REVISED -	STATE OF ILLINOIS DEPARTMENT OF TRANSPORTATION	POWIS ROAD - IL RTE 64 (NORTH AVENUE) TO SMITH ROAD PLAN SHEET	F.A.U. RTE.	SECTION	COUNTY	TOTAL SHEETS	SHEET NO.
PLOT DATE = 12/15/09		DRAWN - BLP	REVISED -			2530	09-00075-00-RS	DUPAGE	15	4
		CHECKED - DMM	REVISED -					CONTRACT NO. 63350		
		DATE - 12/16/09	REVISED -		SCALE: 1" = 50' STA. 6591+98 TO STA. 6605+00	FED. ROAD DIST. NO. 1	ILLINOIS	FED. AID PROJECT ARA-9003(403)		