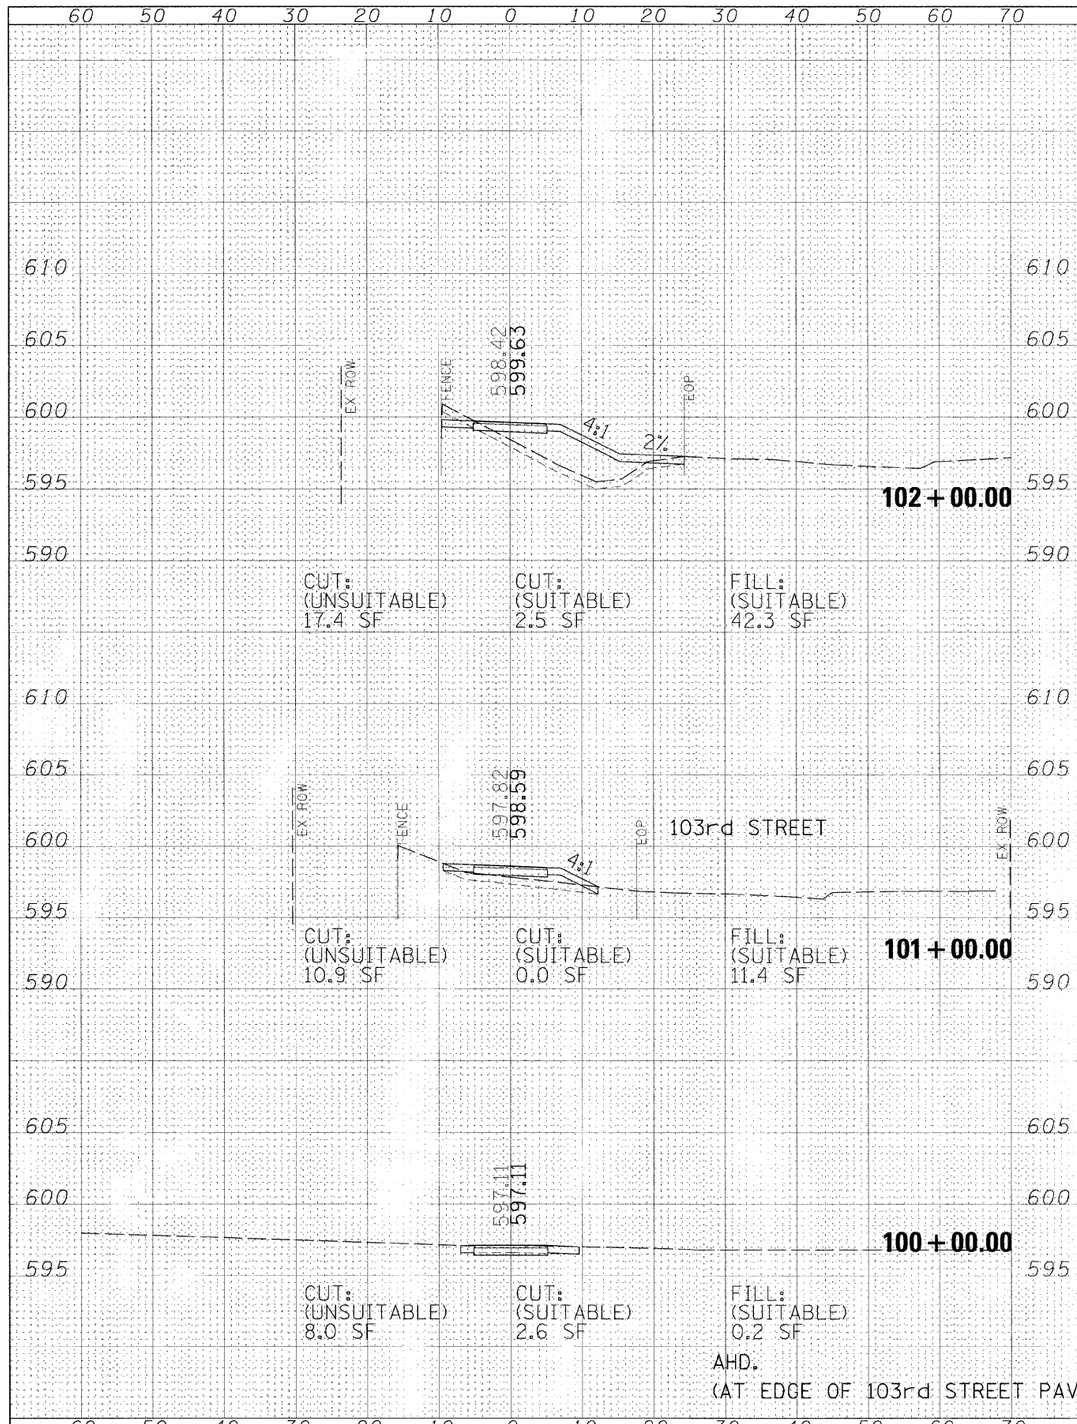

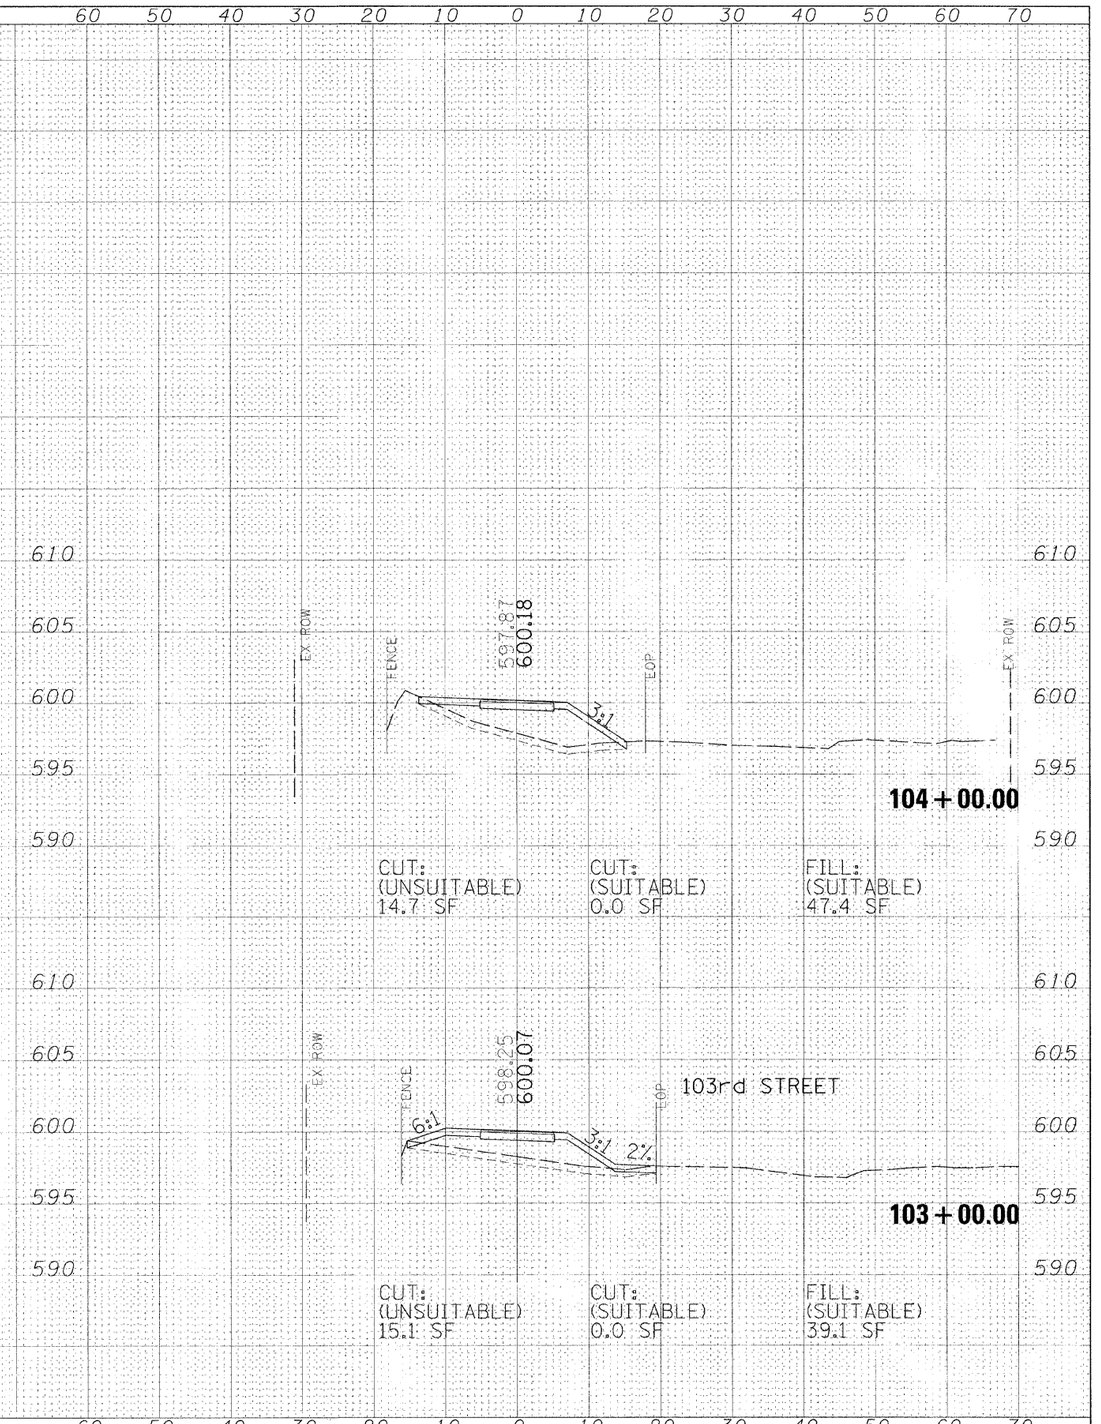

FINAL SURVEY
NOTE BOOK
NO.
SURVEYED
PLOTTED
MAP DATE
AREAS
AREAS CHECKED
BY
DATE

ORIGINAL SURVEY
NOTE BOOK
NO.
SURVEYED
PLOTTED
MAP DATE
AREAS
AREAS CHECKED
BY
DATE

FILE NAME = $FILE$	USER NAME = $USER$	DESIGNED	MIA	REVISED	-
		DRAWN	MIA	REVISED	-
	PLOT SCALE = $SCALE$	CHECKED	DL	REVISED	-
	PLOT DATE = $DATE$	DATE	12/01/09	REVISED	-

STATE OF ILLINOIS
DEPARTMENT OF TRANSPORTATION

STONY CREEK BIKE TRAIL
X-SECTIONS 103rd STREET

SCALE: | SHEET NO. 1 OF 6 SHEETS | STA. 100+00.00 TO STA. 104+00.00

F.A. RTE.	SECTION	COUNTY	TOTAL SHEETS	SHEET NO.
	09-00173-00-BT		20	13
		CONTRACT NO. 63387		
	ILLINOIS FED. AID PROJECT			