PLAN
SURVEYED
DRAWN
ALIGNMENT CHECKED
GRADES CHECKED
NOTE BOOK
NO.
DATE
BY

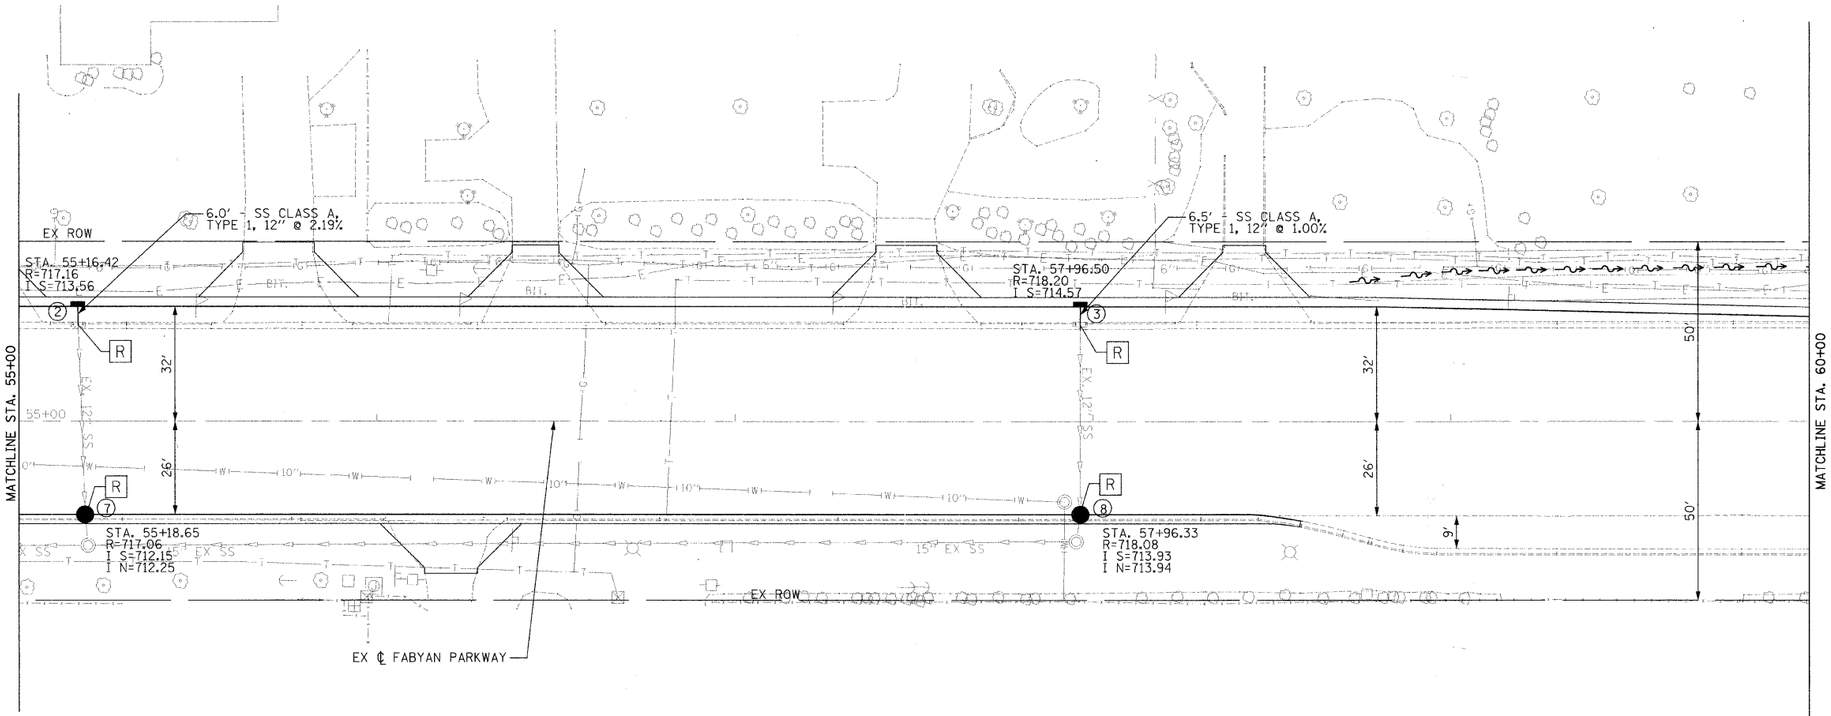

LEGEND

- PROPOSED INLET
- PROPOSED CATCH BASIN
- ADJ ADJUSTMENT ITEMS
- R REMOVAL ITEMS
- PROPOSED DITCH FLOW
- PROPOSED FLARED END SECTION

PROFILE
SURVEYED
DRAWN
GRADES CHECKED
NOTE BOOK
NO.
DATE
BY

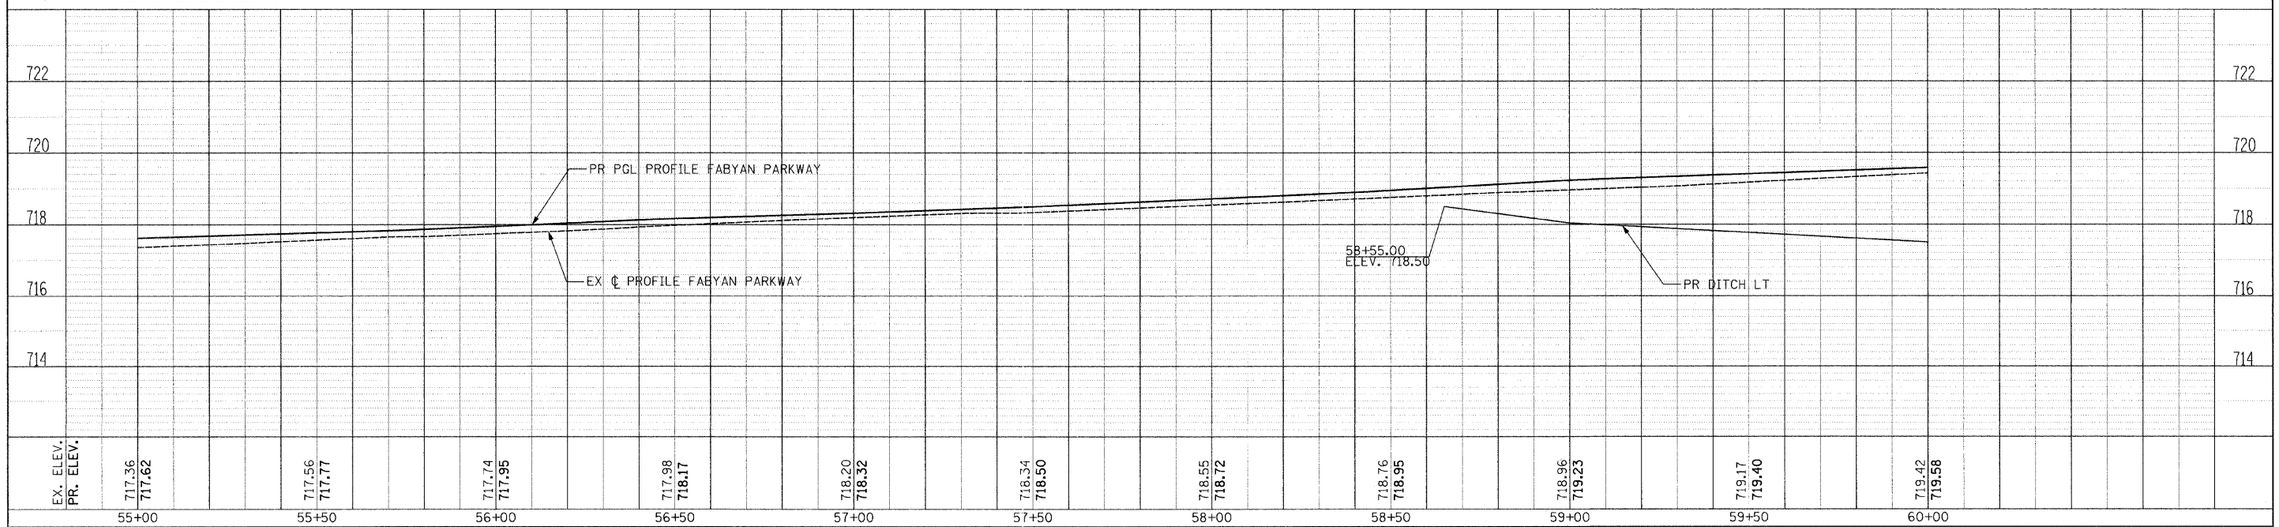

FILE NAME = $FILEL$	USER NAME = $USER$	DESIGNED - RDT	REVISED -
		DRAWN - RDT	REVISED -
	PLOT SCALE = $SCALE$	CHECKED - JAC	REVISED -
	PLOT DATE = $DATE$	DATE - 12-08-09	REVISED -

STATE OF ILLINOIS
DEPARTMENT OF TRANSPORTATION

FABYAN PARKWAY
DRAINAGE AND UTILITIES

SCALE:H:1"=20';V=1"=2' | SHEET NO. 18 OF 33 SHEETS | STA. 55+00 | TO STA. 60+00

F.A.P. RTE.	SECTION	COUNTY	TOTAL SHEETS	SHEET NO.
363	08-00370-00-SP	KANE	32	18
	C-91-510-08	CONTRACT NO. 63416		
	ILLINOIS FED. AID PROJECT HSIP-9003 (056)			

D&L103.dgn 12/8/2009 7:30:51 AM