CONTRACT NO. 64C68

F.A.P. RTE.	SECTION	COUNTY	TOTAL SHEETS	SHEET NO.
301	43T&M	JoDaviess	80	37
STA. 99+27		TO STA. 114+33		
FED. ROAD DIST. NO.	ILLINOIS	FED. AID PROJECT		

PLAN
SURVEYED
DRAWN
ALIGNMENT CHECKED
R/W NOTED
PLAN FILE NAME
NOTE BOOK
NO.
BY
DATE

PROFILE
SURVEYED
DRAWN
PROFILE CHECKED
R/W NOTED
STRUCTURE NOTED
NOTE BOOK
NO.
BY
DATE

STORM SEWER

STM 1
18 LF STORM SEWER,
CLASS A, TYPE 2, 24"
24" @ 0.40%

STORM STRUCTURE

(1) PRECAST R.C. FLARED
END SECTION 24" & GRADING
STA 104+69.3
56.1' RT TO INVERT
INVERT = 609.94

SECTION BEGINS
STA 99+27

R.O.W.

EXISTING
CURB & GUTTER

RAILROAD R.O.W. LINE

PROPOSED 1" LEVELING BINDER (MACHINE METHOD), N70
PROPOSED 1 1/2" HOT-MIX ASPHALT SURFACE COURSE, MIX D, N70

LIMITS OF CONSTRUCTION

+63 END CONCRETE MEDIAN, TYPE SB-9.06

CONCRETE MEDIAN, TYPE SB-9.06

75' TAPER

24'

99 | 100+00 | 101 | US 20 | 102 | 103 | +26 | 104

MATCHLINE STA. 105+00

24'

24'

1' STUB

75' TAPER

EXISTING EDGE OF PAVEMENT

PROPOSED EDGE OF PAVEMENT

10'

8'

+67

+99

BEGIN PAVEMENT
WIDENING & SHOULDER
RECONSTRUCTION

PROPOSED 1 1/2" HOT-MIX ASPHALT
SURFACE COURSE, MIX C, N50
PROPOSED HOT-MIX ASPHALT
SHOULDER, 6 1/2"
PROPOSED SUBBASE GRANULAR
MATERIAL, TYPE A, 24"

PROPOSED EDGE
OF SHOULDER

34'

10'

8'

+13

+37

8'

11'

+47

+97

Ⓐ 50'

24" RCP

26'

36'

(1) STM-1

STA. 99+00
70' RT.

TEMPORARY CONSTRUCTION EASEMENT

LIMITS OF CONSTRUCTION

℄ PROPOSED DITCH

STA 94+05 BEGIN CONCRETE MEDIAN, TYPE SB-9.06

PROPOSED 1 1/2" HOT-MIX ASPHALT
SURFACE COURSE, MIX C, N50
PROPOSED 11" HOT-MIX ASPHALT
BINDER COURSE, IL-19, N70
PROPOSED SUBBASE GRANULAR
MATERIAL, TYPE A, 24"

GUARDRAIL

(A) TRAFFIC BARRIER TERMINAL, TYPE 1 (SPECIAL) TANGENT

(B) 355 LF STEEL PLATE BEAM GUARD RAIL, TYPE A

(C) 228 LF STEEL PLATE BEAM GUARD RAIL, TYPE A

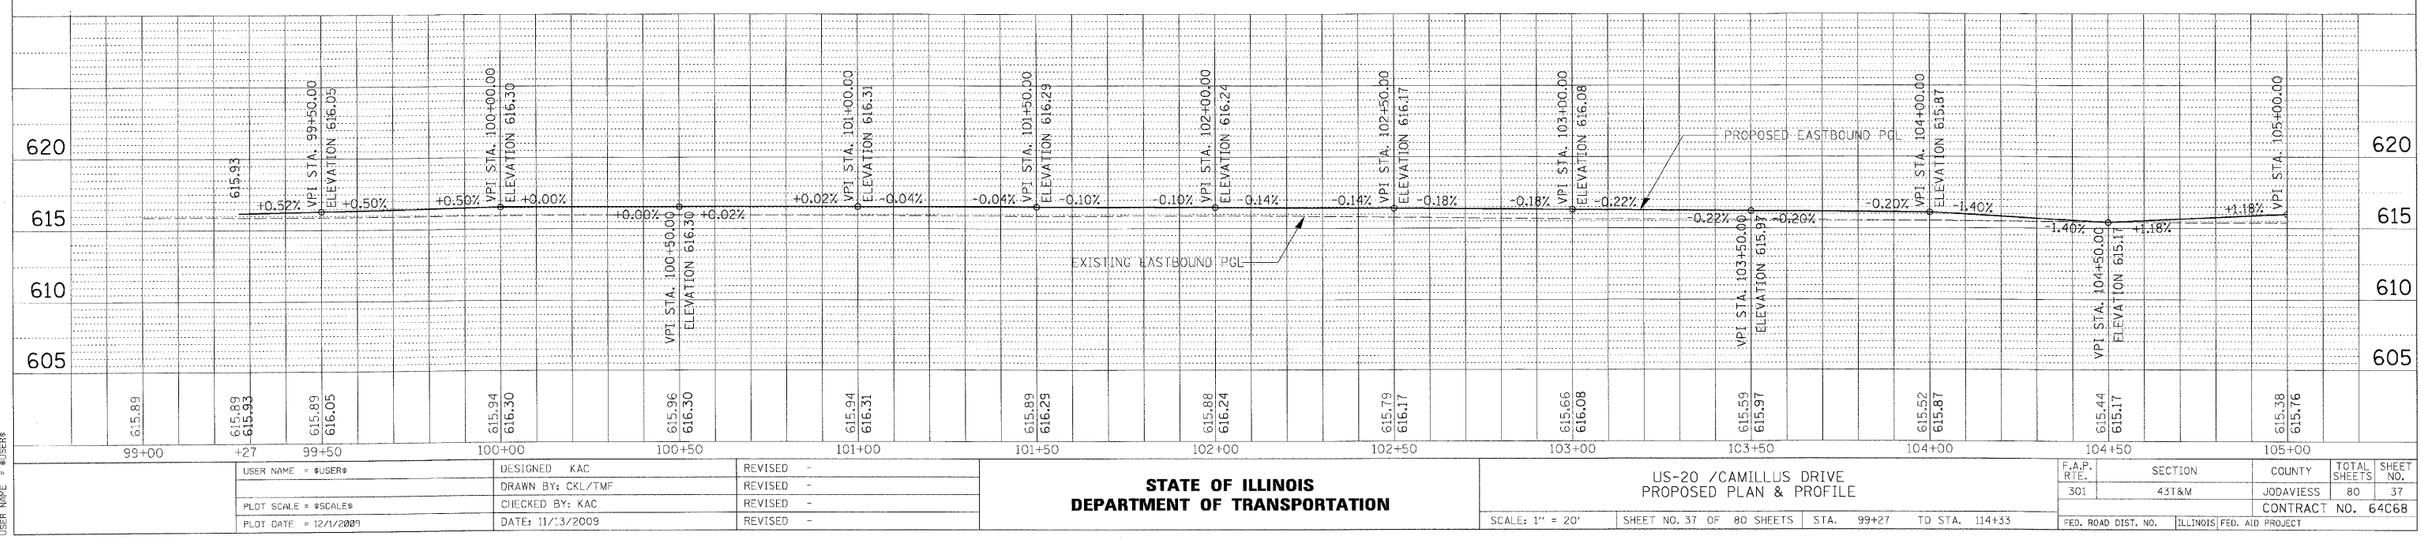

USER NAME = $USER$	DESIGNED KAC	REVISED -	
	DRAWN BY: CKL/TMF	REVISED -	
PLOT SCALE = $SCALE$	CHECKED BY: KAC	REVISED -	
PLOT DATE = 12/1/2009	DATE: 11/13/2009	REVISED -	

STATE OF ILLINOIS
DEPARTMENT OF TRANSPORTATION

US-20 /CAMILLUS DRIVE
PROPOSED PLAN & PROFILE

SCALE: 1" = 20' | SHEET NO. 37 OF 80 SHEETS | STA. 99+27 | TO STA. 114+33

F.A.P. RTE.	SECTION	COUNTY	TOTAL SHEETS	SHEET NO.
301	43T&M	JODAVIESS	80	37
		CONTRACT NO. 64C68		
FED. ROAD DIST. NO.	ILLINOIS	FED. AID PROJECT		

PLOT DATE = 12/1/2009
FILE NAME = G:\ENG\06-6790-13.TAS\K7\Civ\Sht\VD1E4SB_SHT1014.prpl1npr1.dgn
PLOT SCALE = $SCALE$
USER NAME = $USER$