PLOT DATE = 12/1/2009
FILE NAME = G:\ENG\06-6790-13_TASK7\Civ\Sht\[illegible]XSSHT_JAKE.dgn
PLOT SCALE = $SCALE$
USER NAME = $USER$

ORIGINAL SURVEY		BY	DATE
NOTE BOOK	SURVEYED		
	PLOTTED		
	TEMPLATE		
	AREAS		
NO.	AREAS CHECKED		

FINAL SURVEY		BY	DATE
NOTE BOOK	SURVEYED		
	PLOTTED		
	TEMPLATE		
	AREAS		
NO.	AREAS CHECKED		

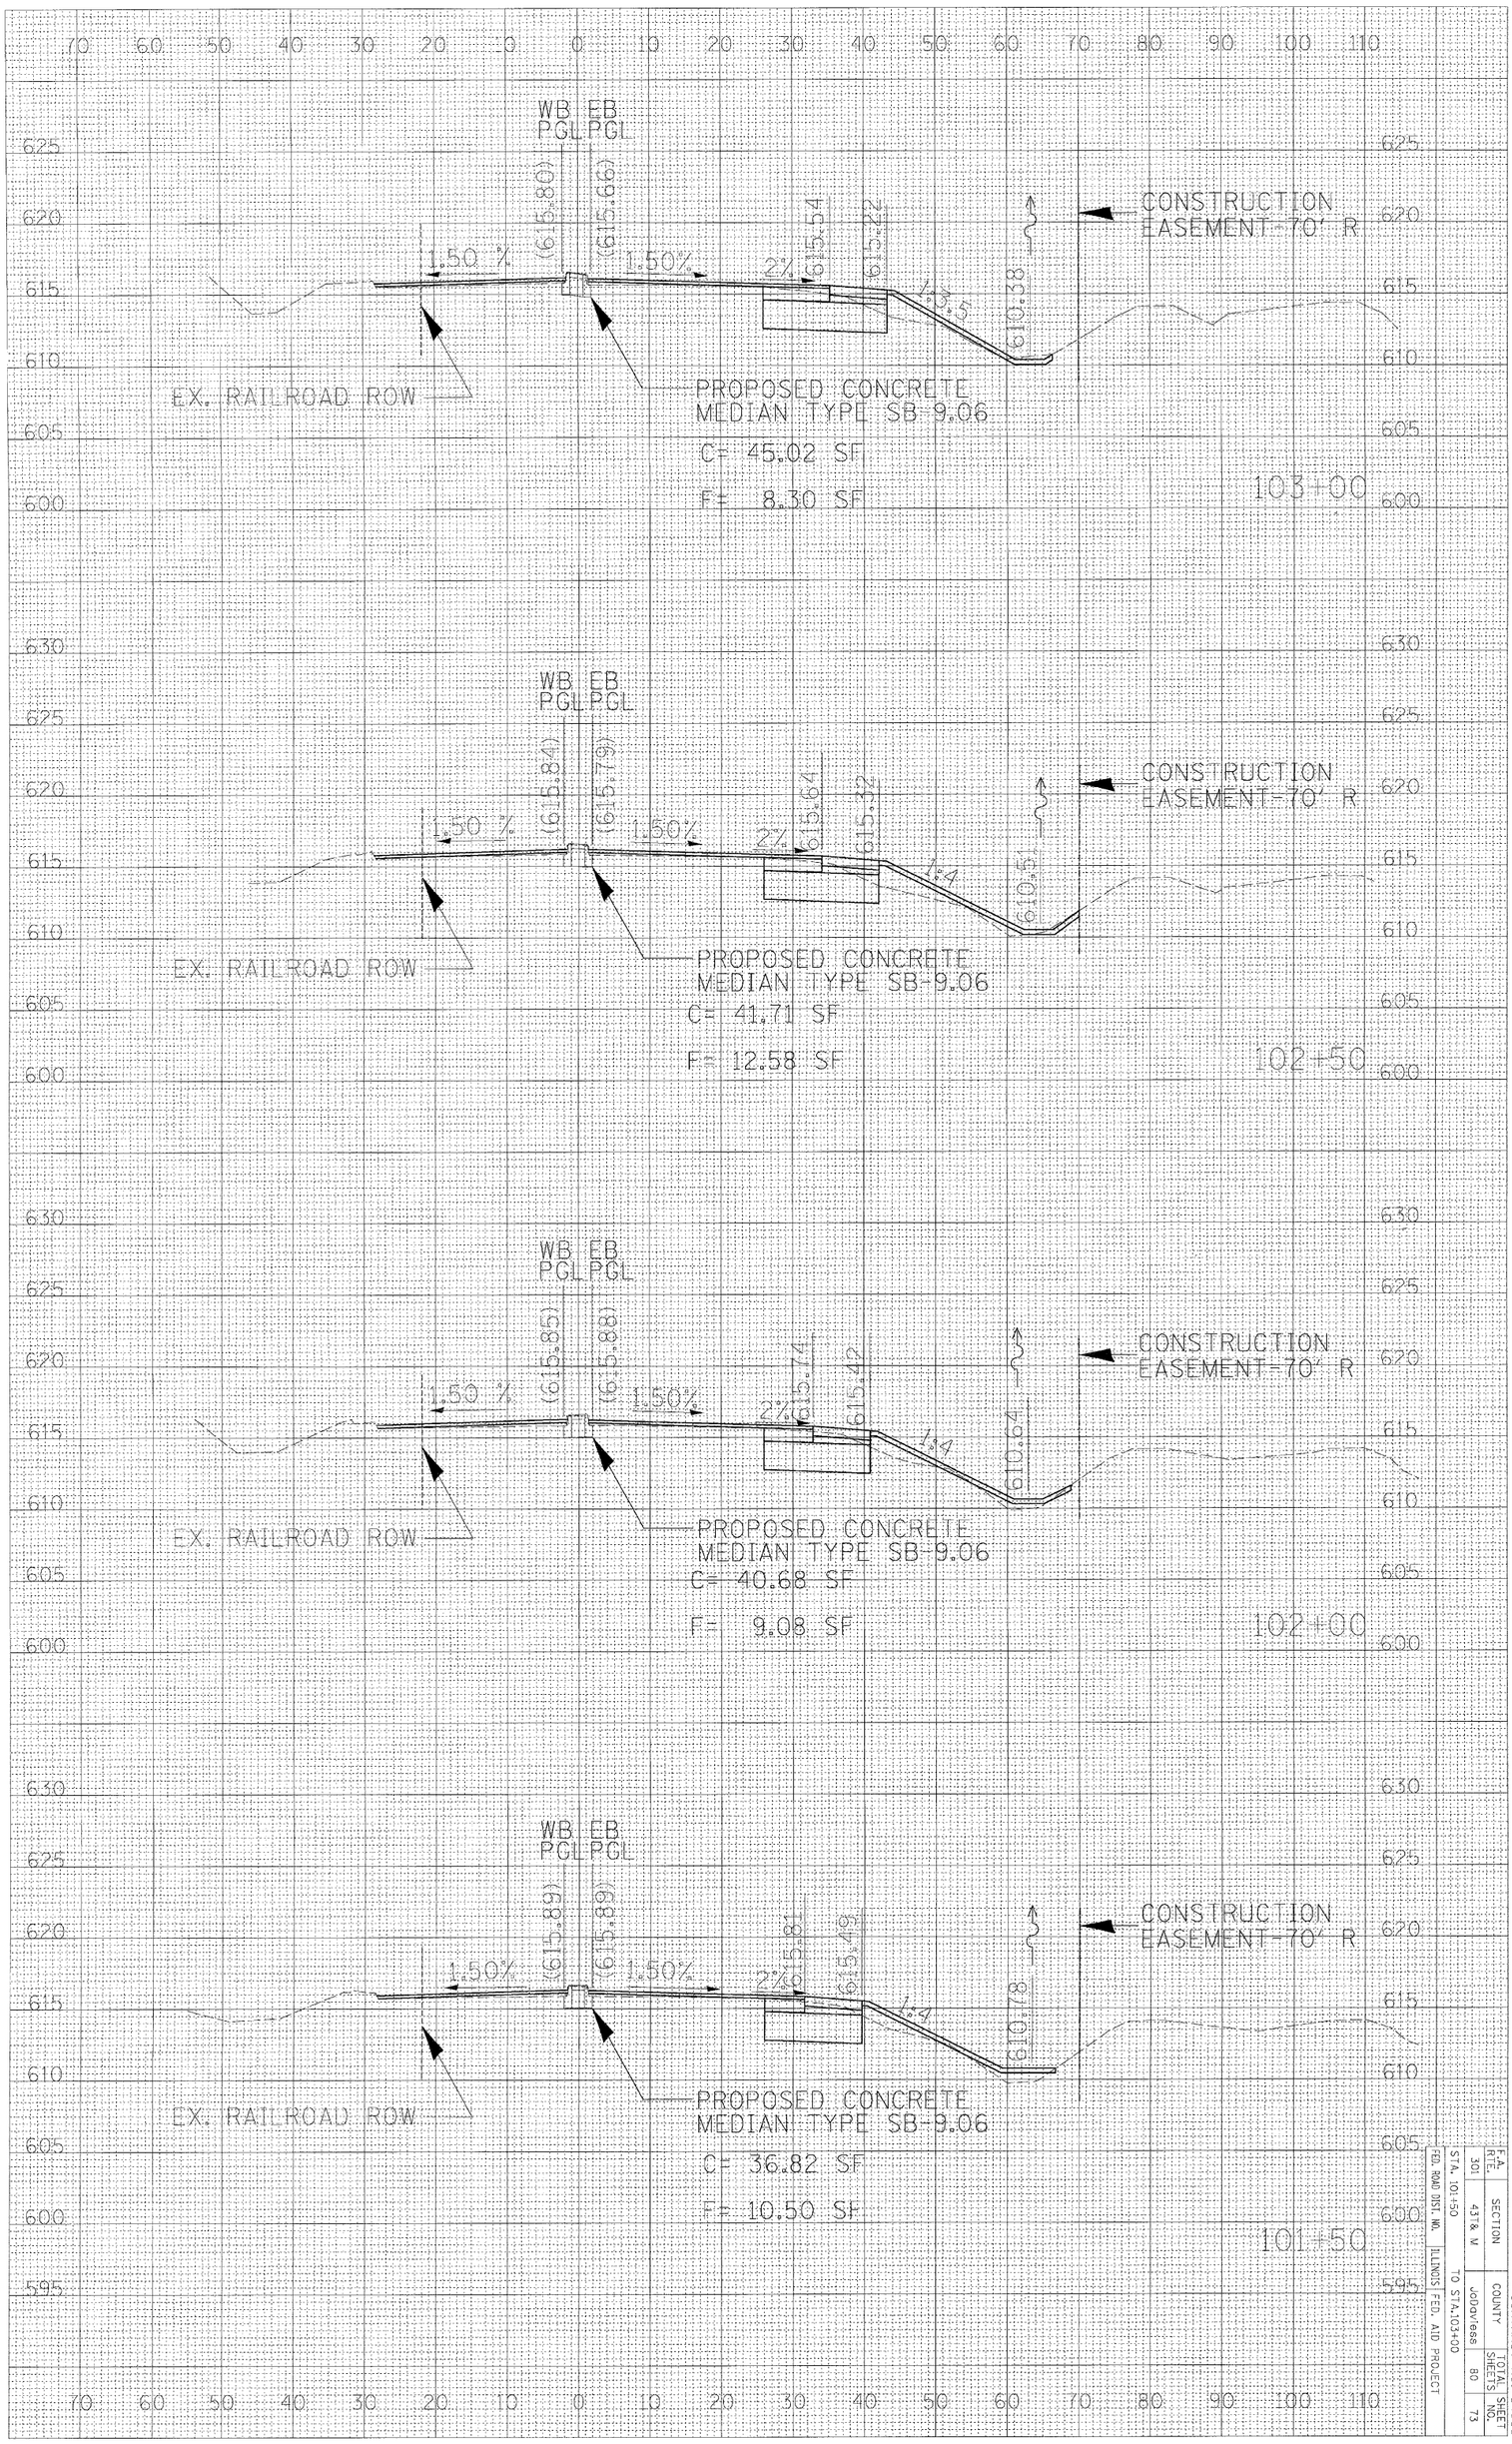

F.A. RTE.	SECTION	COUNTY	TOTAL SHEETS	SHEET NO.
301	43T& M	JoDaviess	80	73

STA. 101+50 TO STA.103+00

FED. ROAD DIST. NO. ILLINOIS FED. AID PROJECT

CONTRACT NO. 64C68