PLAN
SURVEYED
PLOTTED
ALIGNMENT CHECKED
RT.-OF-WAY CHECKED
CADD FILE NAME
NOTE BOOK
NO.
BY
DATE

PROFILE
SURVEYED
PLOTTED
GRADES CHECKED
BAL. NOTED
STRUCTURE NOTATIONS CHKD
NOTE BOOK
NO.
BY
DATE

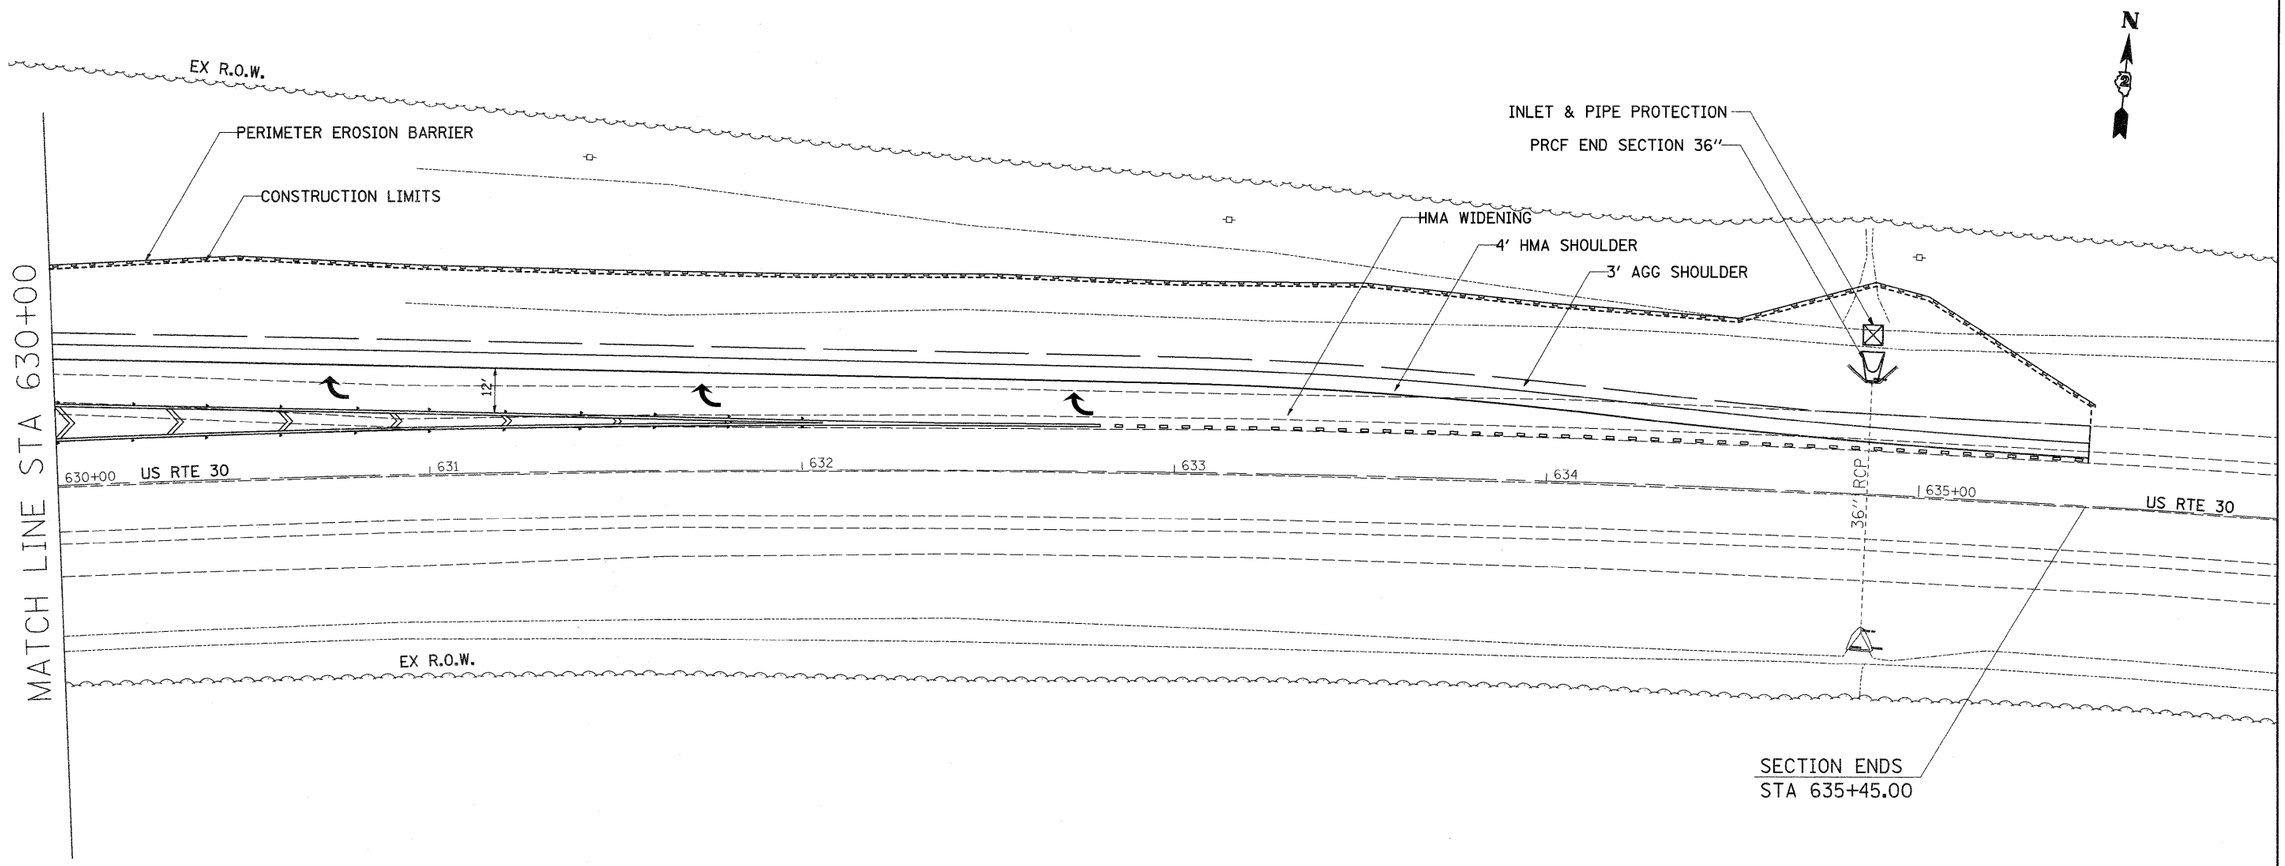

US RTE 30
LT STA 627+56.25 - LT STA 635+45.01
CUT = 827 CU YD
FILL = 703 CU YD
TS = 1443 SQ YD

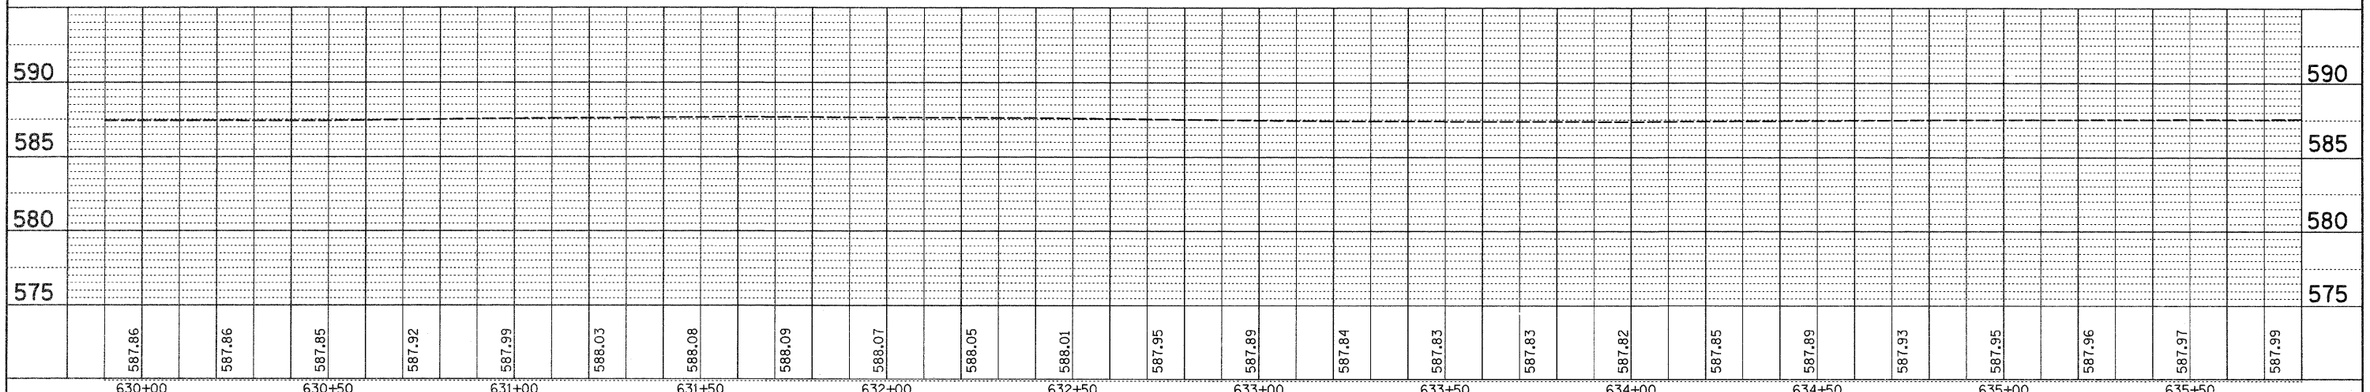

FILE NAME = c:\pw_work\PWIDOT\HENSONKE\d0128026\p01788pln.dgn	USER NAME = hensonke	DESIGNED -	REVISED -
		DRAWN -	REVISED -
	PLOT SCALE = 20.0000 ' / IN.	CHECKED -	REVISED -
	PLOT DATE = Wed Dec 02 06:18:15 2009	DATE -	REVISED -

STATE OF ILLINOIS
DEPARTMENT OF TRANSPORTATION

US RTE 30
PLAN & PROFILE SHEETS

SCALE: | SHEET NO. OF SHEETS | STA. | TO STA.

F.A.P. RTE.	SECTION	COUNTY	TOTAL SHEETS	SHEET NO.
309	(20-1)M	WHITESIDE	50	21
		CONTRACT NO. 64F37		
	ILLINOIS	FED. AID PROJECT		