PLAN

SURVEYED	
PLOTTED	
ALIGNMENT CHECKED	
GRADES CHECKED	
R.O.W. STAKED	
CADD FILE NAME	
NOTE BOOK	
NO.	

BY	DATE

PROFILE

SURVEYED	
PLOTTED	
GRADES CHECKED	
ALIGNMENT	
STRUCTURE NO(S)/ITMS CHKD	
NOTE BOOK	
NO.	

BY	DATE

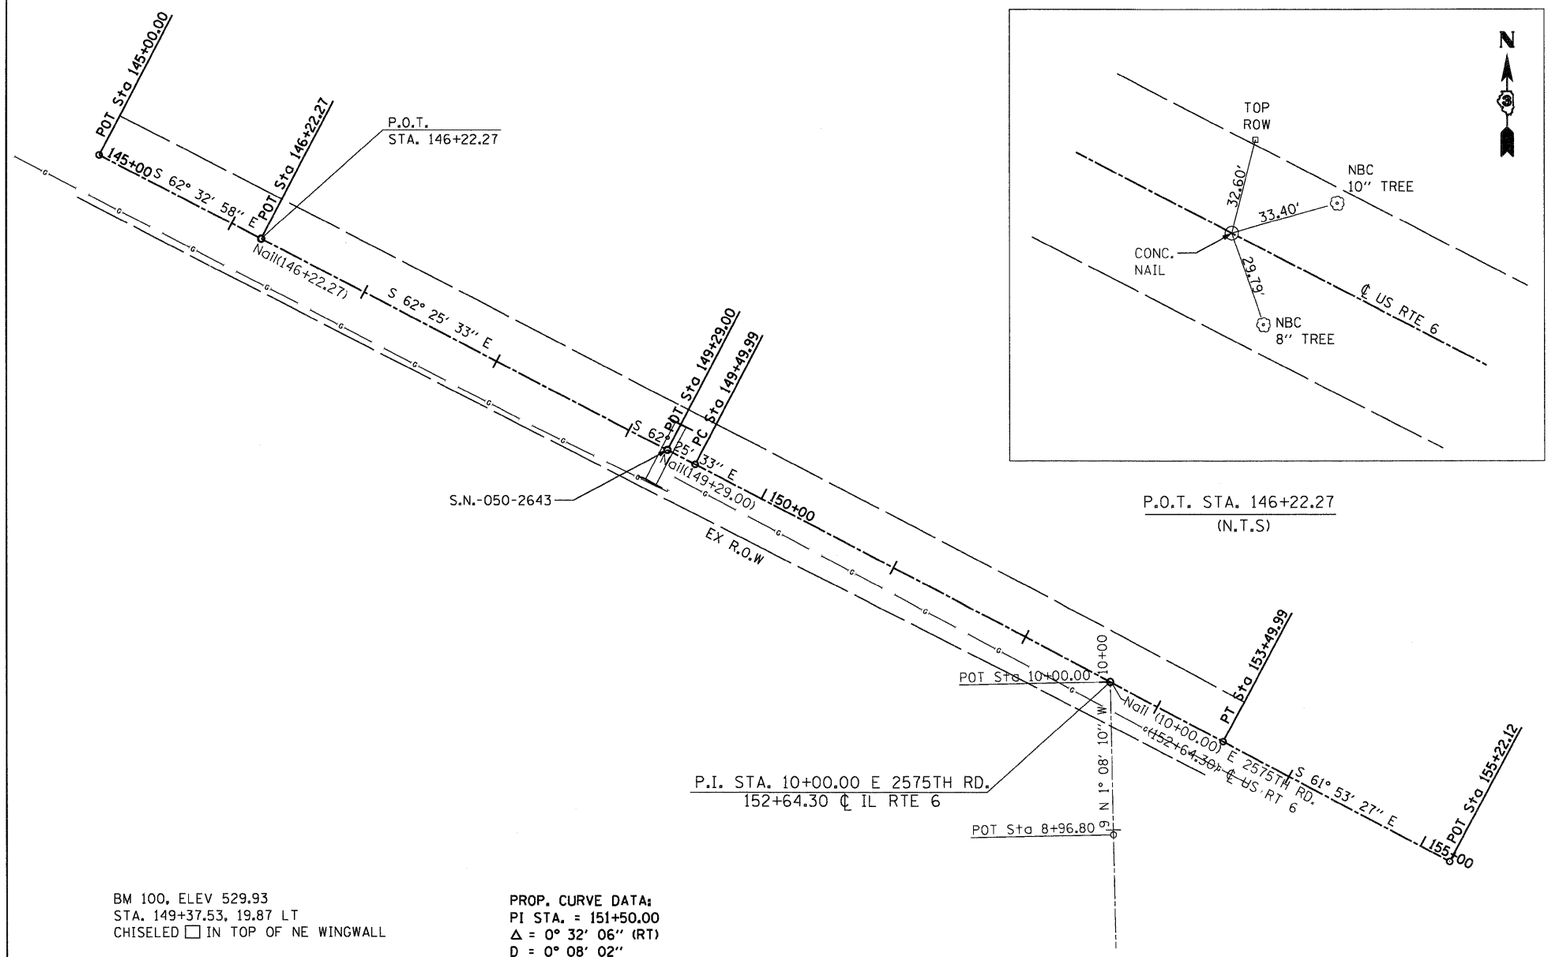

P.O.T. STA. 146+22.27
(N.T.S)

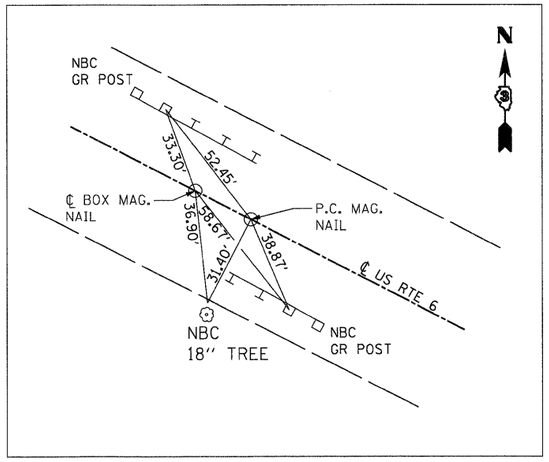

P.O.T. ℄ BOX STA. 149+29.00
P.C. STA. 149+49.99
(N.T.S)
REPLACE WITH PERMANENT SURVEY MARKER

P.I. STA. 10+00.00 E 2575TH RD. = 152+64.30 ℄ IL RTE 6
(N.T.S)

BM 100, ELEV 529.93
STA. 149+37.53, 19.87 LT
CHISELED ☐ IN TOP OF NE WINGWALL

BM 101, ELEV 529.40
STA. 151+97.93, 51.98 RT
RR SPIKE IN PP

PROP. CURVE DATA:
PI STA. = 151+50.00
Δ = 0° 32' 06" (RT)
D = 0° 08' 02"
R = 42,830.54'
T = 200.00'
L = 400.00'
E = 0.47'
P.C. STA = 149+49.99
P.T. STA = 153+49.99

FILE NAME = $FILEL$	USER NAME = $USER$	DESIGNED DB/CW	REVISED -
		DRAWN DB/NS	REVISED -
	PLOT SCALE = $SCALE$	CHECKED AS	REVISED -
	PLOT DATE = $DATE$	DATE DECEMBER 09, 2009	REVISED -

STATE OF ILLINOIS
DEPARTMENT OF TRANSPORTATION

ALIGNMENT, TIES AND BENCHMARKS

SCALE: 1": 20' | SHEET NO. 8 OF 25 SHEETS | STA. | TO STA.

F.A.P. RTE.	SECTION	COUNTY	TOTAL SHEETS	SHEET NO.
623	(H)I-1	LASALLE	25	8
		CONTRACT NO. 66914		
FED. ROAD DIST. NO.	ILLINOIS	FED. AID PROJECT		