PLAN
NOTE BOOK
NO.
SURVEYED
PLOTTED
ALIGNMENT CHECKED
ALL ITEMS CHECKED
CADD FILE NAME
BY
DATE

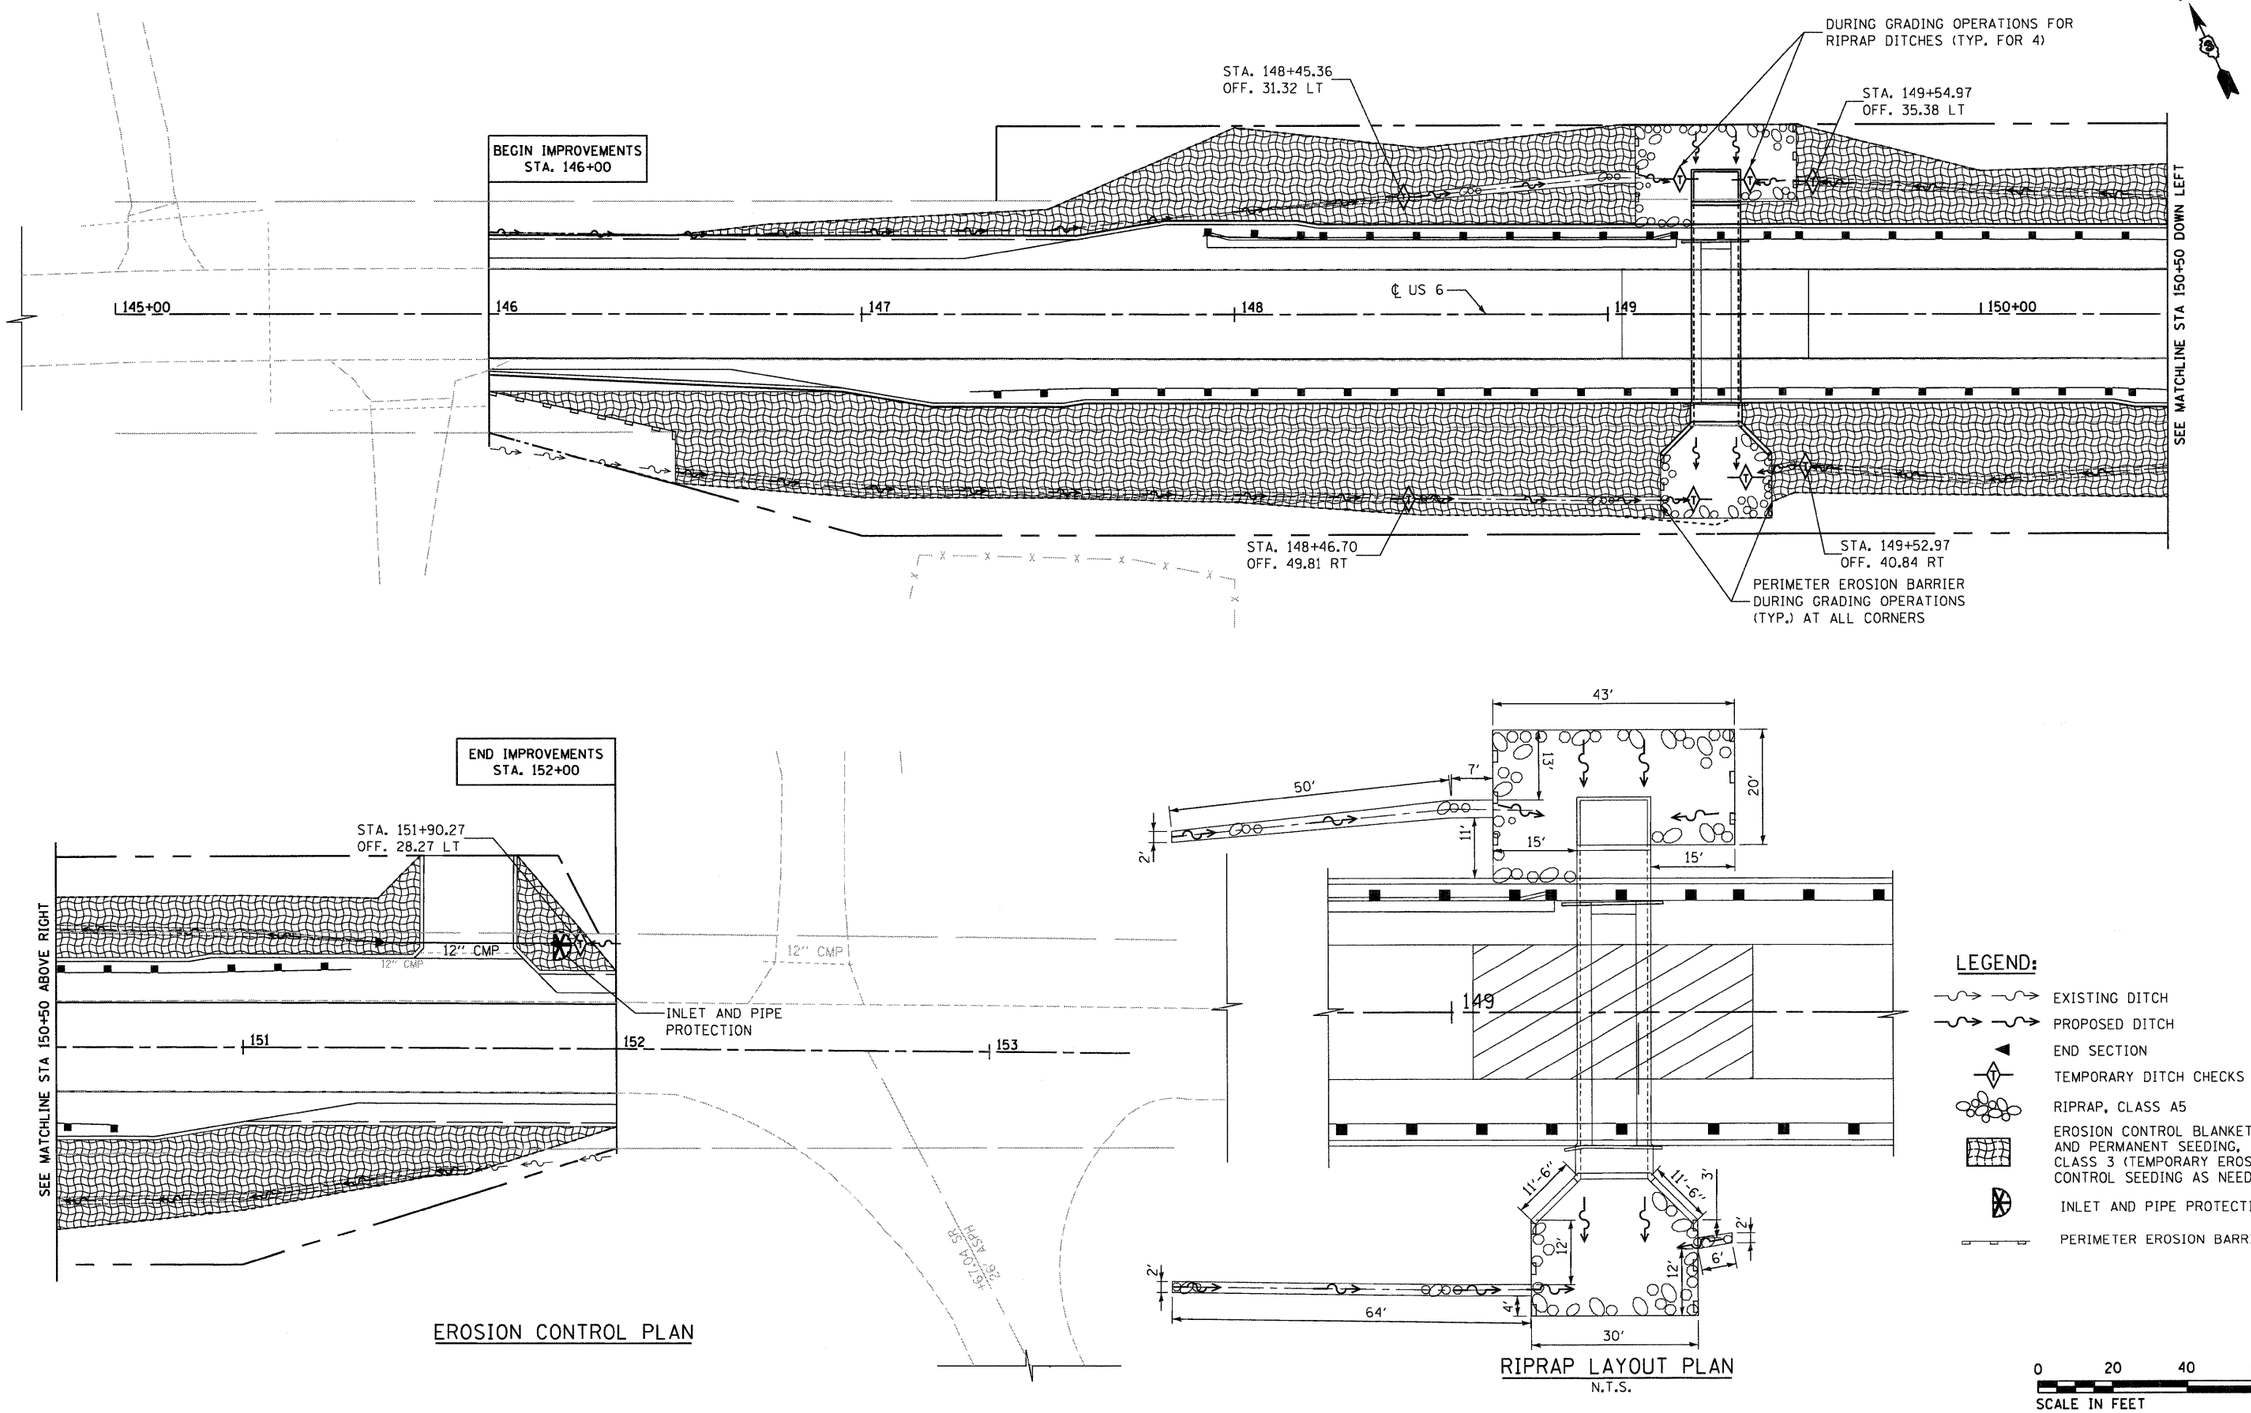

PROFILE
SURVEYED
PLOTTED
GRADES CHECKED
ALL ITEMS CHKD
NOTE BOOK
NO.
STRUCTURE NO.
BY
DATE

FILE NAME = $FILE$	USER NAME = $USER$	DESIGNED DB/CW	REVISED -
		DRAWN DB/NS	REVISED -
	PLOT SCALE = $SCALE$	CHECKED AS	REVISED -
	PLOT DATE = $DATE$	DATE DECEMBER 09, 2009	REVISED -

STATE OF ILLINOIS
DEPARTMENT OF TRANSPORTATION

EROSION CONTROL PLAN
SN 050-2643

SCALE: 1"= 20' | SHEET NO. 11 OF 25 SHEETS | STA. 146+00 TO STA. 152+00

F.A.P. RTE.	SECTION	COUNTY	TOTAL SHEETS	SHEET NO.
623	(H)I-1	LASALLE	25	11
		CONTRACT NO. 66914		
FED. ROAD DIST. NO.	ILLINOIS	FED. AID PROJECT		