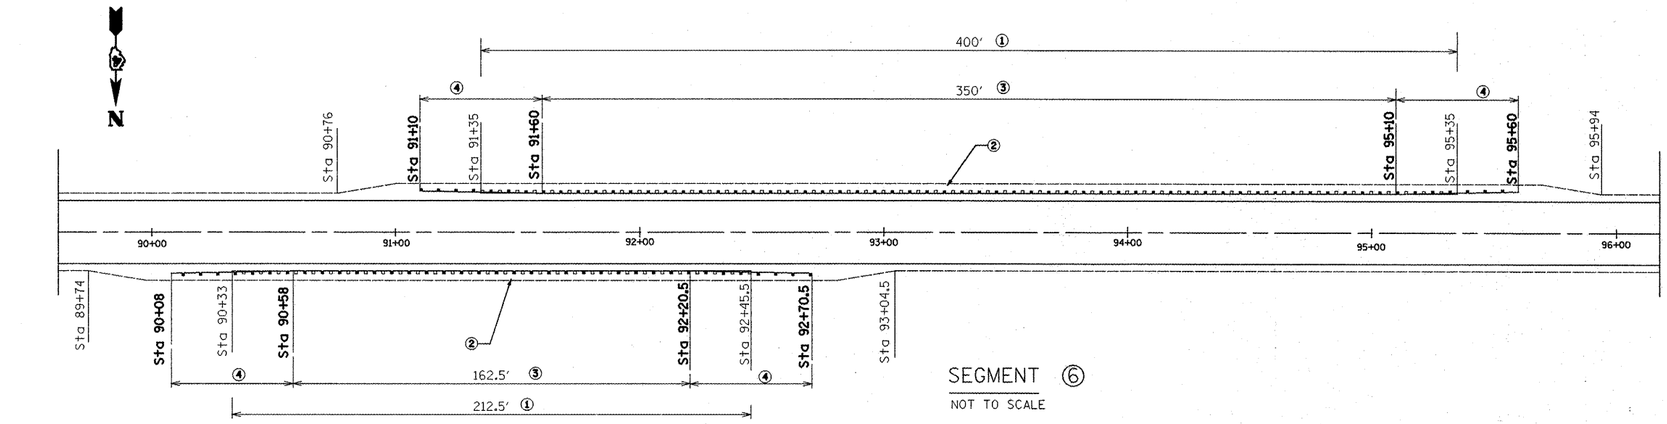

SEGMENT ⑥

NOT TO SCALE

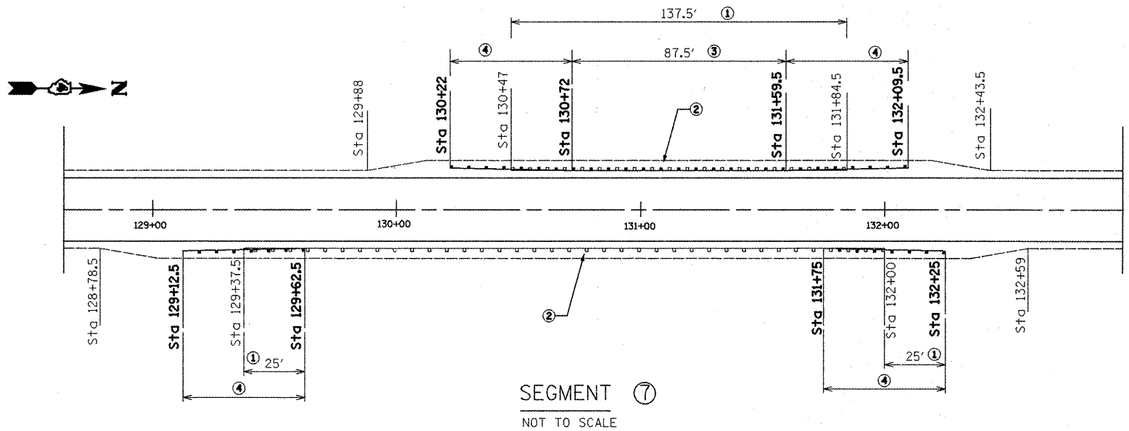

SEGMENT ⑦

NOT TO SCALE

LEGEND

① GUARDRAIL REMOVAL
② GUARDRAIL AGGREGATE EROSION CONTROL
③ STEEL PLATE BEAM GUARDRAIL TYPE A, 6 FOOT POSTS
④ TRAFFIC BARRIER TERMINAL TYPE 1 (SPECIAL) TANGENT
⑤ EXISTING TERMINAL SECTION

SEGMENT ⑥

ITEM	UNIT	QUANTITY
GUARDRAIL REMOVAL	FOOT	612.50
GUARDRAIL AGGREGATE EROSION CONTROL	TON	162.00
STEEL PLATE BEAM GUARDRAIL TYPE A, 6 FEET POSTS	FOOT	512.50
TRAFFIC BARRIER TERMINAL TYPE 1 (SPECIAL) TANGENT	EACH	4.00
GUARDRAIL MARKER, TYPE A	EACH	11.00
TERMINAL MARKER DIRECT APPLIED	EACH	4.00

SEGMENT ⑦

ITEM	UNIT	QUANTITY
GUARDRAIL REMOVAL	FOOT	187.50
GUARDRAIL AGGREGATE EROSION CONTROL	TON	117.00
STEEL PLATE BEAM GUARDRAIL TYPE A, 6 FEET POSTS	FOOT	87.50
TRAFFIC BARRIER TERMINAL TYPE 1 (SPECIAL) TANGENT	EACH	4.00
GUARDRAIL MARKER, TYPE A	EACH	4.00
TERMINAL MARKER DIRECT APPLIED	EACH	4.00

FILE NAME = D468747-sht-plan.dgn	USER NAME = mendezpj	DESIGNED -	REVISED -
		DRAWN -	REVISED -
	PLOT SCALE = 100.0000 ' / IN.	CHECKED -	REVISED -
	PLOT DATE = 12/7/2009	DATE -	REVISED -

STATE OF ILLINOIS
DEPARTMENT OF TRANSPORTATION

GUARDRAIL IMPROVEMENTS IL 17/91

SCALE: NONE | SHEET NO. OF SHEETS | STA. | TO STA.

F.A.P. RTE.	SECTION	COUNTY	TOTAL SHEETS	SHEET NO.
643	(11,12)RS-2;(6W)RS-3;101RS-4	STARK	45	23
		CONTRACT NO. 68747		
		ILLINOIS FED. AID PROJECT		