CONTRACT NO. 70075

F.A.I. RTE.	SECTION	COUNTY	TOTAL SHEETS	SHEET NO.
57	(10-30)RA-I-2	CHAMPAIGN	119	28
STA.		TO STA.		
FED. ROAD DIST. NO.	ILLINOIS	FED. AID PROJECT		

PCC PAVEMENT JOINTING DETAIL

CONSTRUCTION JOINT 30" LONG
#6 EPOXY COATED BARS AT 24" CENTERS

SAWED LONGITUDINAL JOINT 30" LONG
#6 EPOXY COATED BARS AT 24" CENTERS

EXPANSION JOINT

SAWED CONTRACTION JOINT 18" LONG
1½" DIAMETER EPOXY COATED DOWELL
BARS AT 12" CENTERS

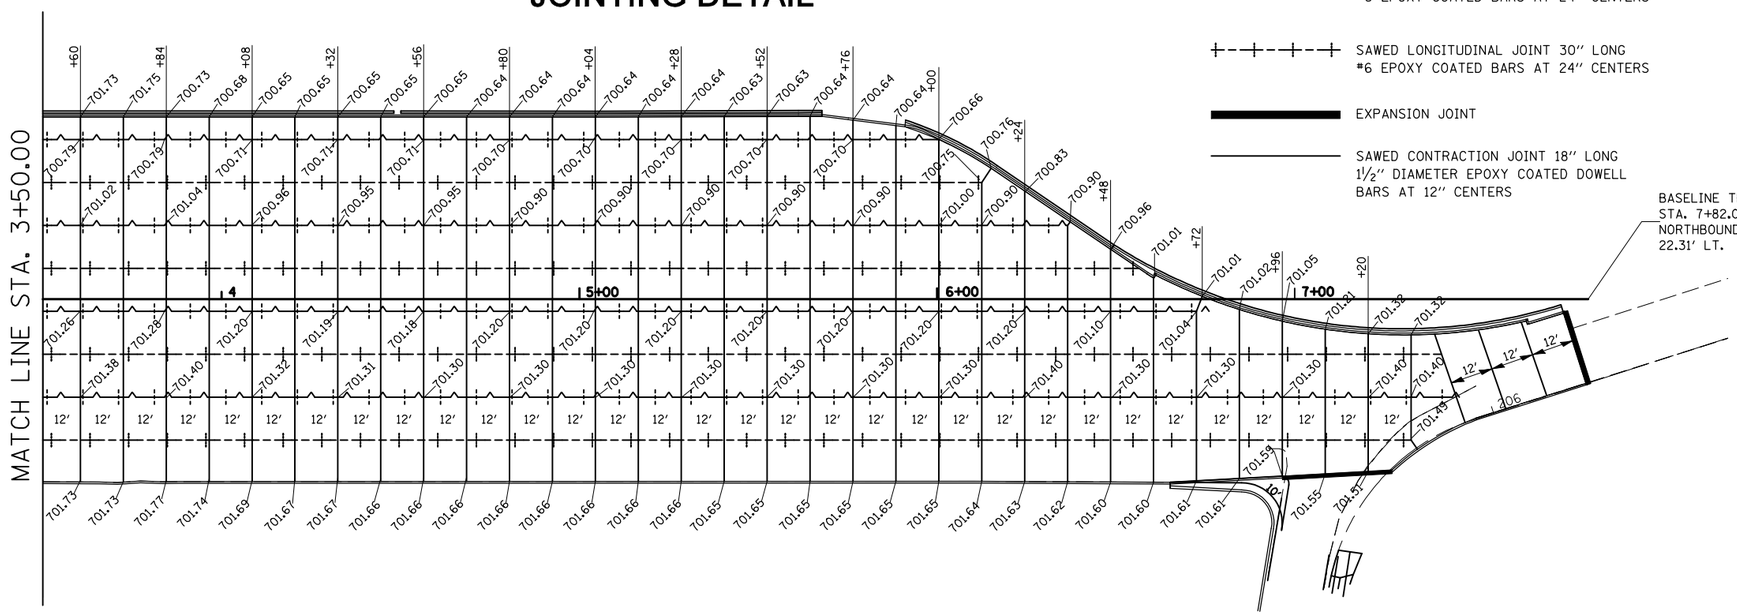

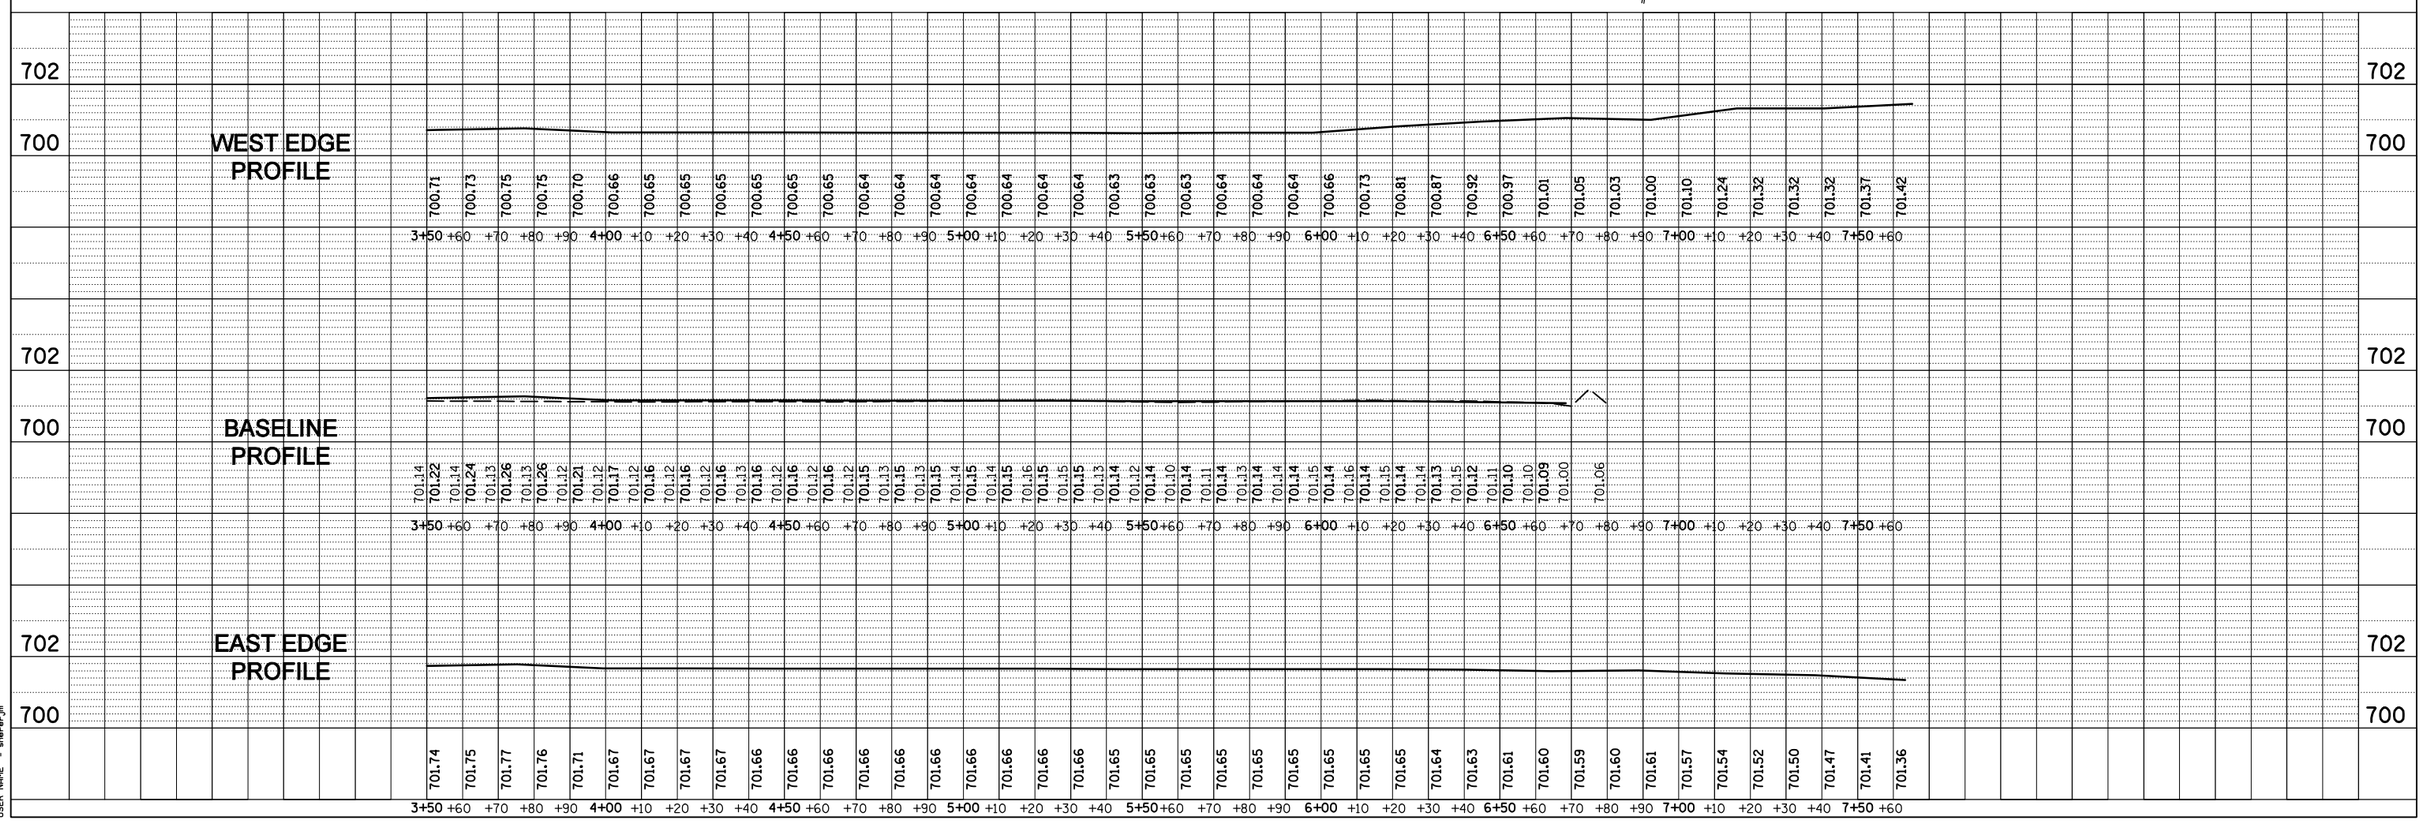

PLAN
SURVEYED
PLOTTED
ALIGNMENT CHECKED
RT. OF W. CHECKED
LAND FILE NAME
NOTE BOOK
NO.
BY
DATE

PROFILE
SURVEYED
PLOTTED
GRADES CHECKED
BENCH MARK
LAND FILE NAME 60TATNS CHKD
NOTE BOOK
NO.
BY
DATE

PLOT DATE = 12/1/2009
FILE NAME = c:\pw_work\PWIDOT\SHEREFJM\d0143776\d570075-sht-joint.dgn
PLOT SCALE = 4.2359 ' / IN.
USER NAME = sheref