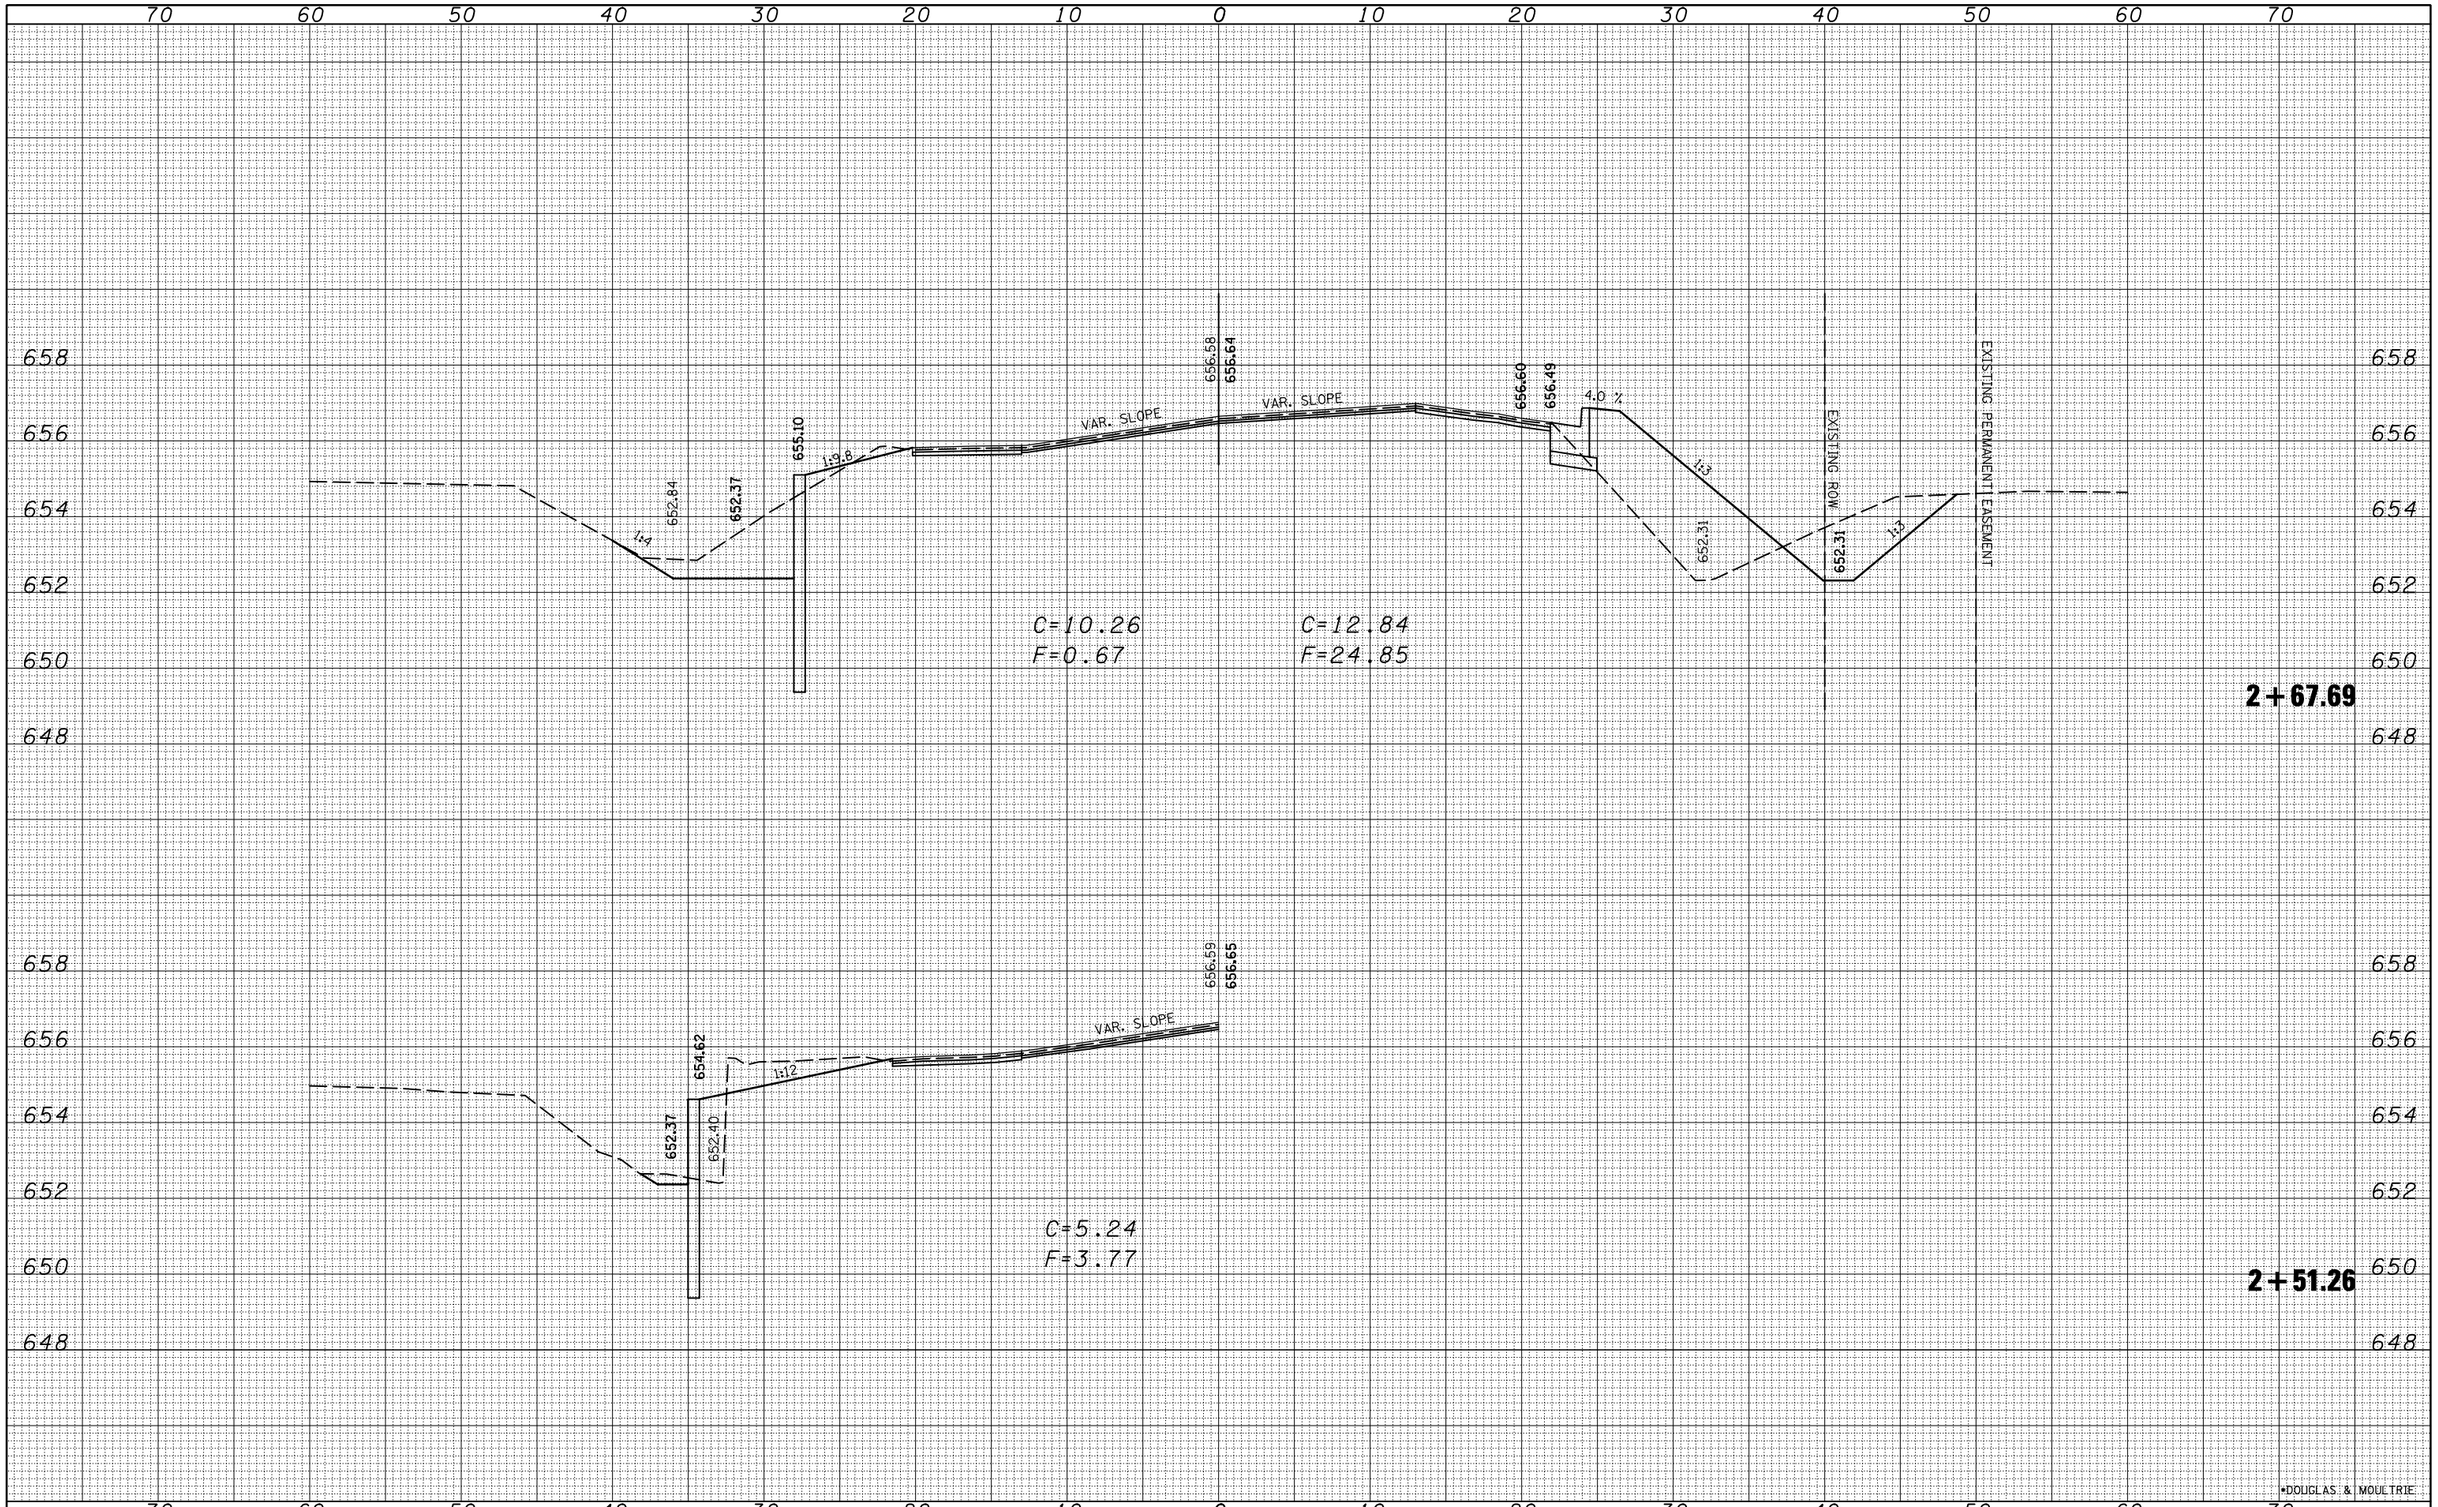

	BY	DATE
SURVEYED		
PLOTTED		
TEMPLATE		
AREAS		
AREAS CHECKED		

FINAL SURVEY
NOTE BOOK
NO.

	BY	DATE
SURVEYED		
PLOTTED		
TEMPLATE		
AREAS		
AREAS CHECKED		

ORIGINAL SURVEY
NOTE BOOK
NO.

FILE NAME = c:\pw_work\PWIDOT\BOWERML\d0171683\D570234-sht-int_IL133.dgn	USER NAME = bowerml	DESIGNED -	REVISED -
		DRAWN -	REVISED -
	PLOT SCALE = 10.0000 ' / IN.	CHECKED -	REVISED -
	PLOT DATE = 12/4/2009	DATE -	REVISED -

STATE OF ILLINOIS
DEPARTMENT OF TRANSPORTATION

IL 133 @ VINE STREET
CROSS SECTIONS

SCALE: | SHEET NO. OF SHEETS | STA. 2+51.26 | TO STA. 2+67.69

F.A.P RTE.	SECTION	COUNTY	TOTAL SHEETS	SHEET NO.
749	120RS-3	*	55	51
		CONTRACT NO. 70234		
		ILLINOIS FED. AID PROJECT		