HMA SURF REM BUTT JOINT (SEE DESIGN DETAILS)

MILLING TRANS 5" - 3¼" (SEE DESIGN DETAILS)

MILLING TRANS 1¾" - VAR DPTH (SEE DESIGN DETAILS)

MILLING TRANS 3 1/4 " - 0" (SEE DESIGN DETAILS)

PAVING OMISSIONS
NB SN 010-0200 STA. 938+49.13 TO STA. 942+86.00
SB SN 010-0201 STA. 937+82.50 TO STA. 942+18.30

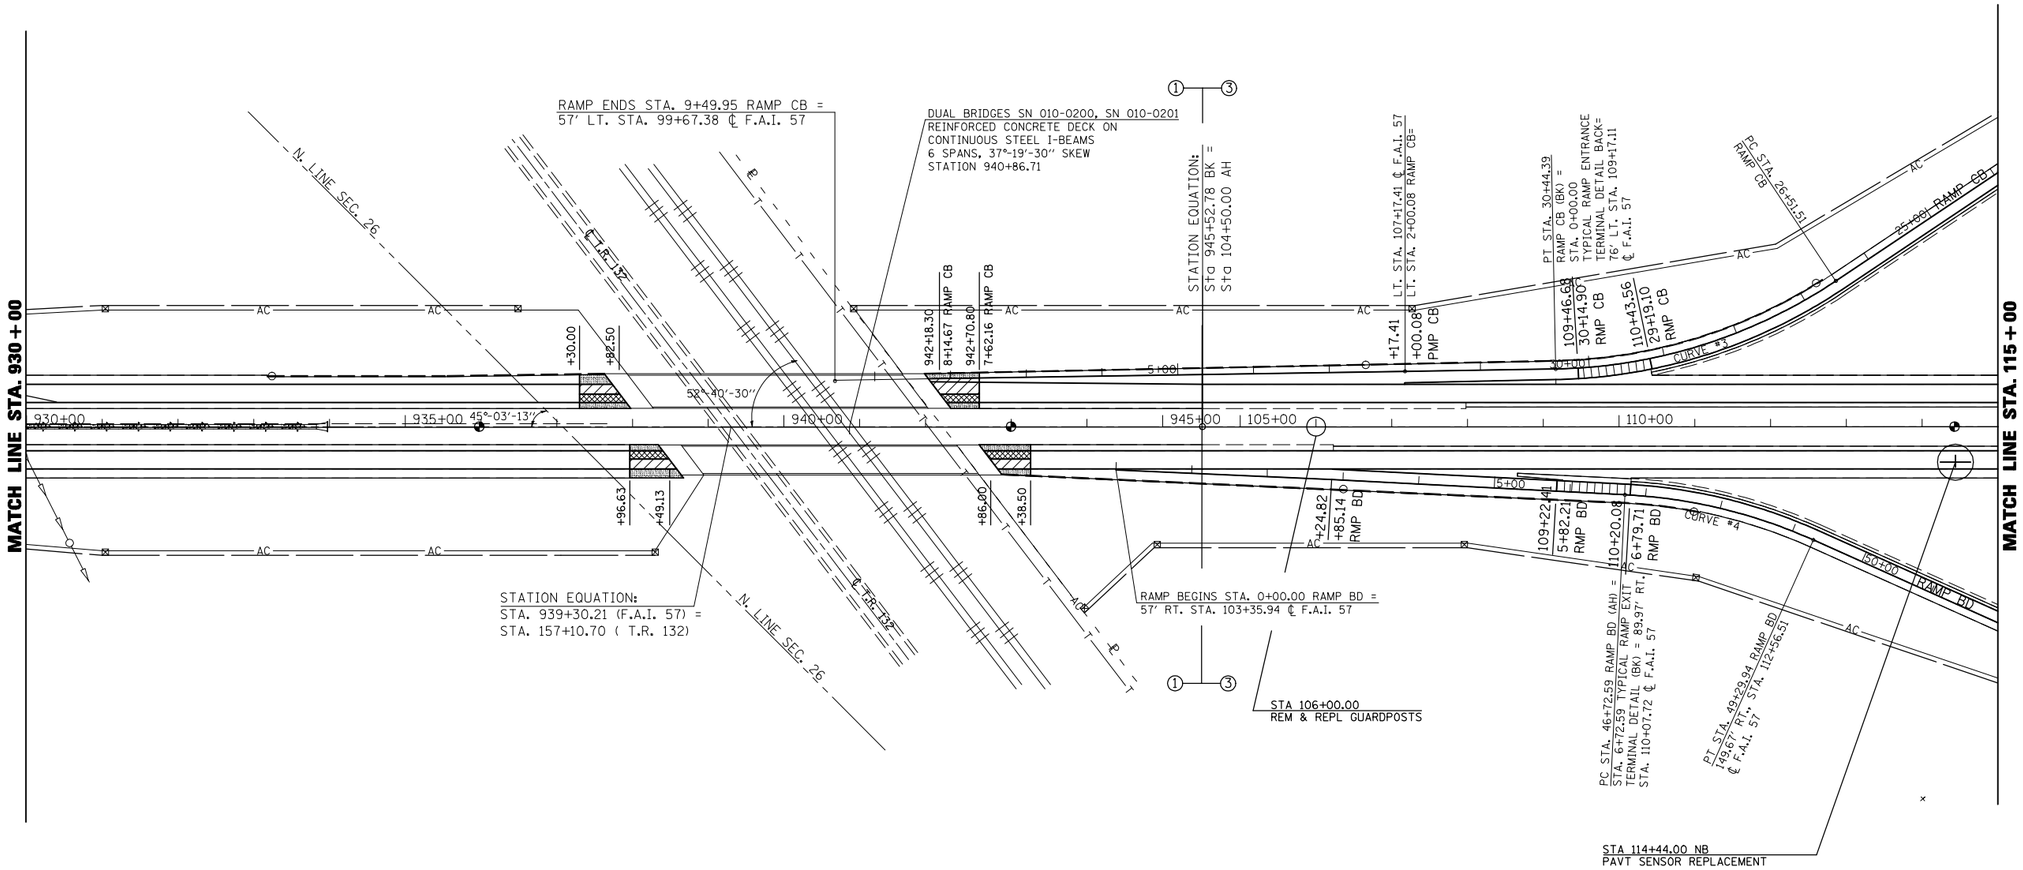

SEC. 26, T. 17 N., R. 8 E., 3RD P.M.

SEC. 27, T. 17 N., R. 8 E., 3RD P.M.

•CHAMPAIGN & DOUGLAS

FILE NAME = c:\pw_work\PWIDOT\SHERERJM\d0134546\d570251-sht-plan_100.dgn	USER NAME = shererjm	DESIGNED - JMS	REVISED -	STATE OF ILLINOIS DEPARTMENT OF TRANSPORTATION	PLAN VIEW		F.A.I. RTE.	SECTION	COUNTY	TOTAL SHEETS	SHEET NO.
		DRAWN - JMS	REVISED -				57	(21-28,21-10-29,10-30)RS-1	•	115	58
	PLOT SCALE = 200.0000 ' / IN.	CHECKED -	REVISED -				CONTRACT NO. 70251				
	PLOT DATE = 12/3/2009	DATE - 110309	REVISED -		SCALE: 1" = 100'	SHEET NO. 14 OF 22 SHEETS	STA. 930+00.00 TO STA. 115+00.00	ILLINOIS FED. AID PROJECT			