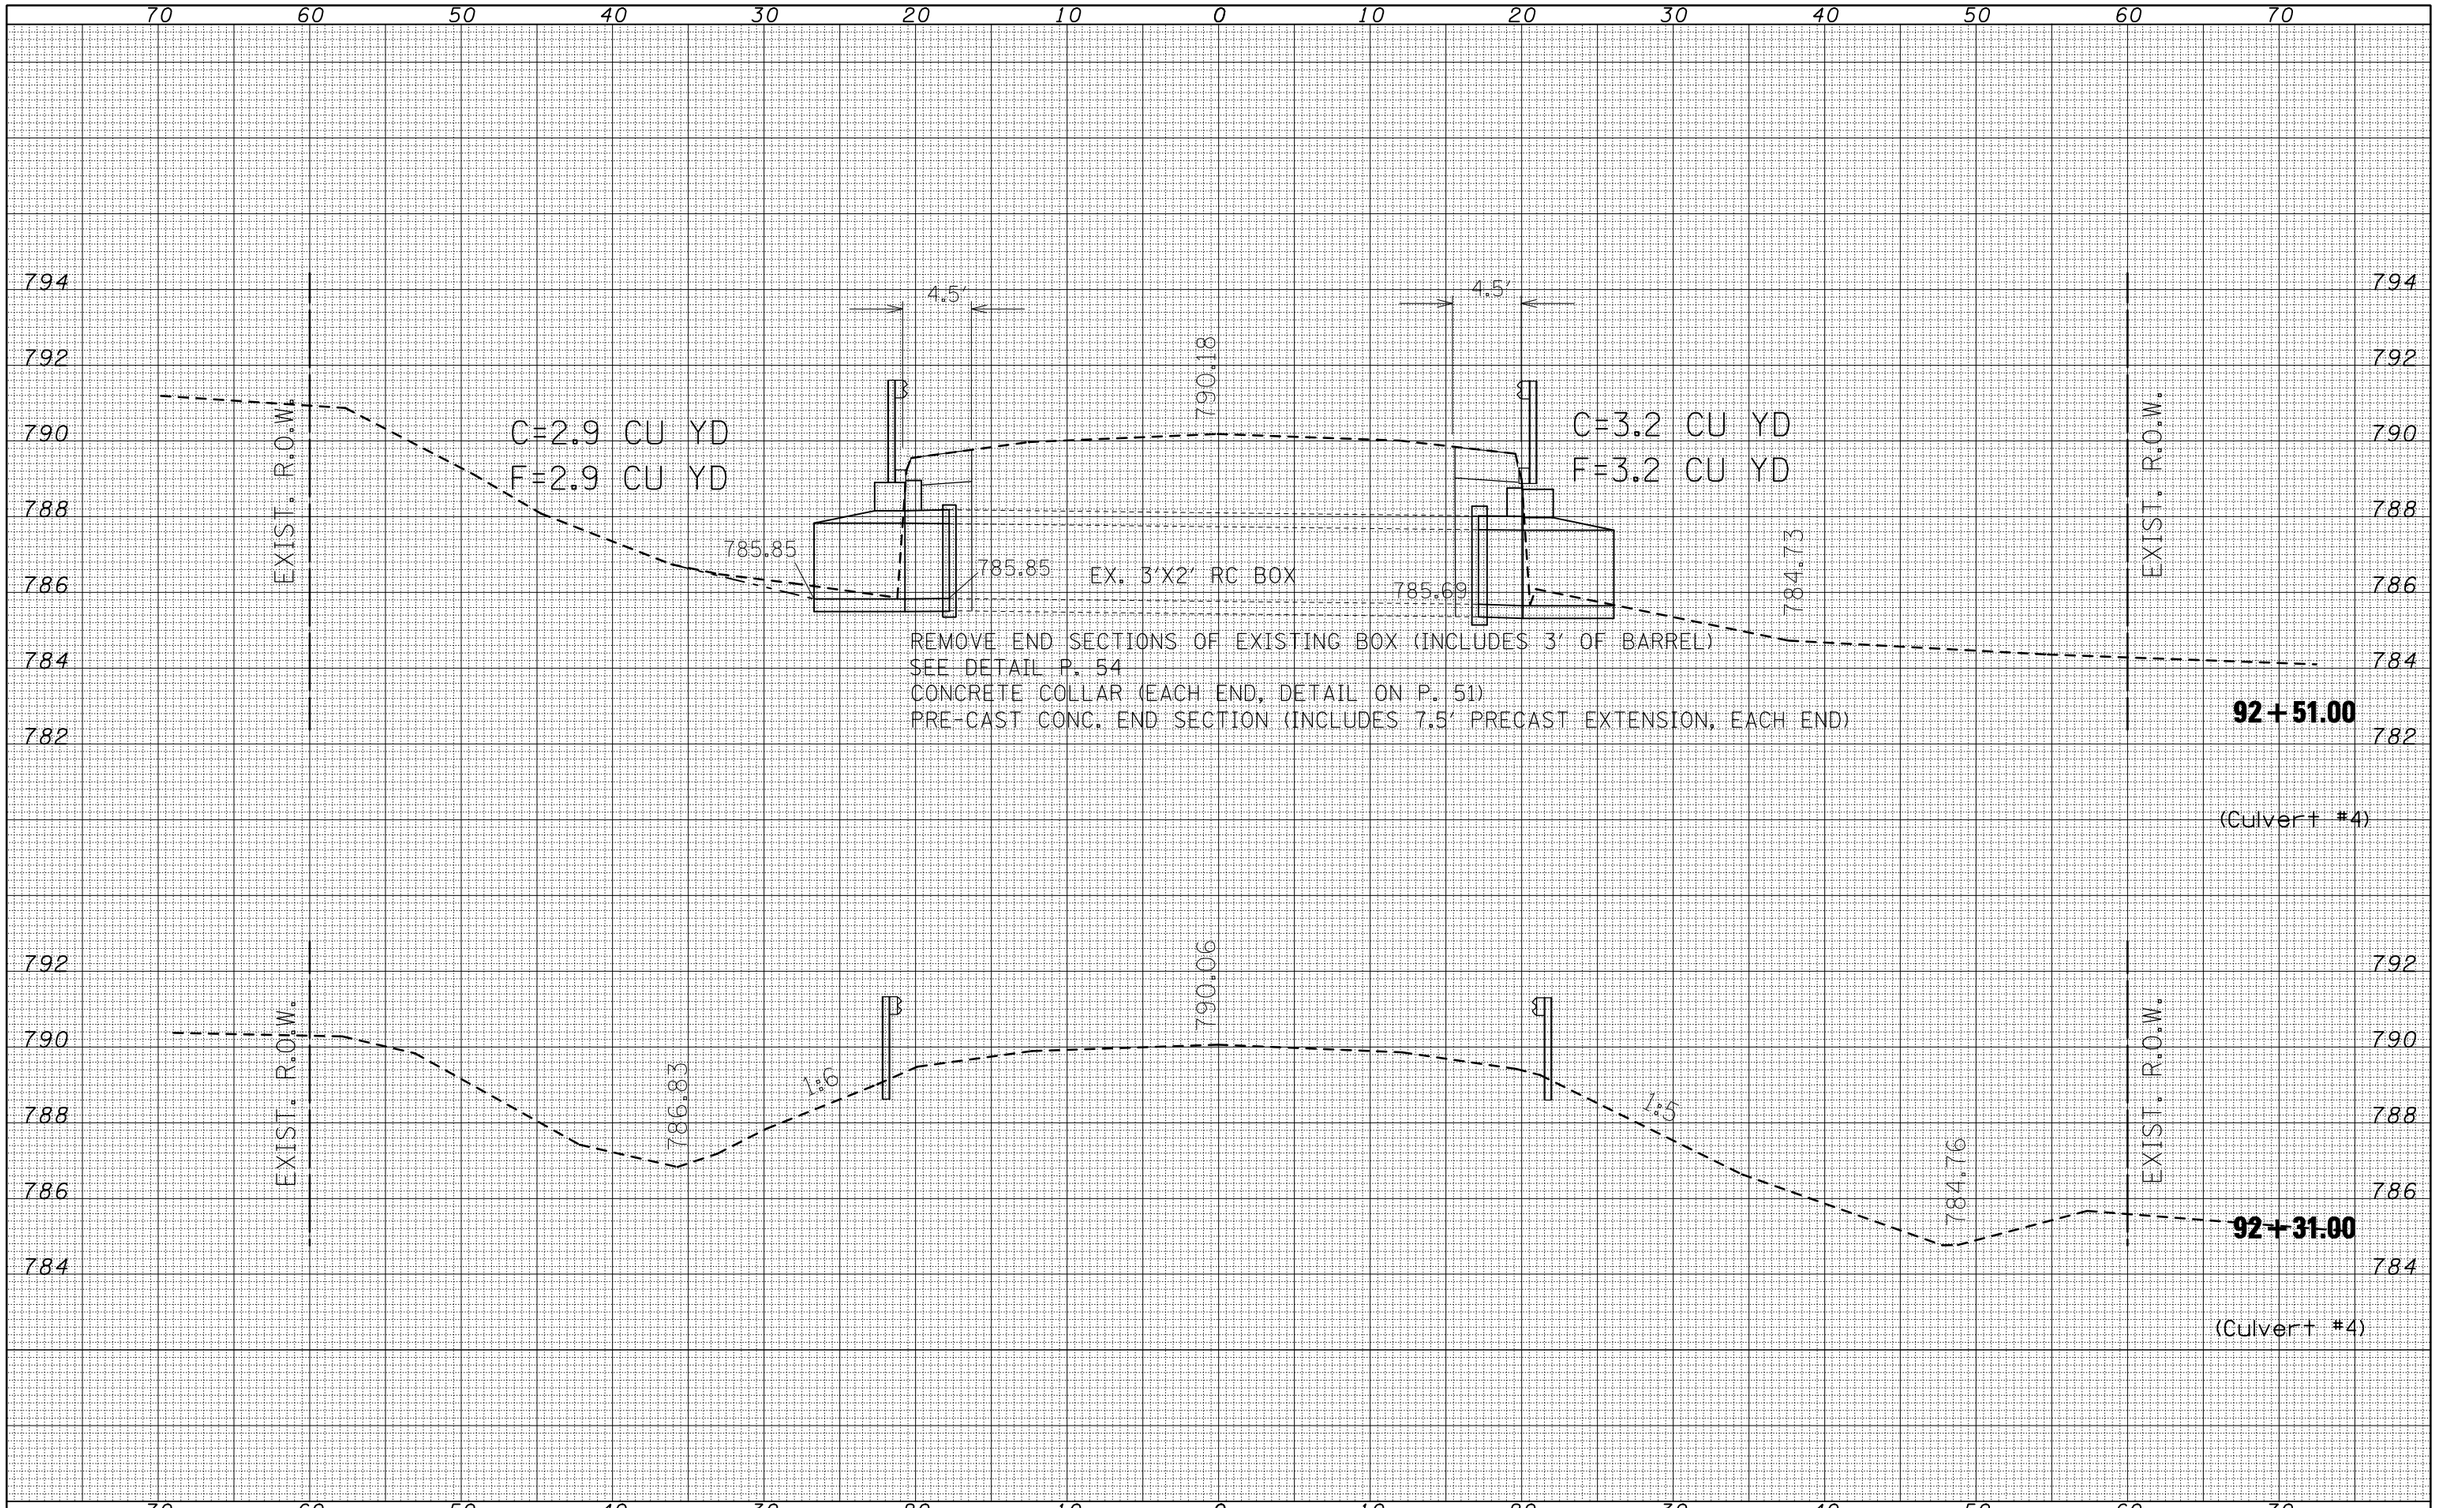

FINAL SURVEY	BY	DATE
SURVEYED		
PLOTTED		
TEMPLATE		
AREAS		
AREAS CHECKED		
NOTE BOOK NO.		

ORIGINAL SURVEY	BY	DATE
SURVEYED		
PLOTTED		
TEMPLATE		
AREAS		
AREAS CHECKED		
NOTE BOOK NO.		

FILE NAME = c:\pw_work\PWIDOT\BUCKLESJJ\d0170848\D570507-sht-culvert_xs.dgn	USER NAME = buckleslj	DESIGNED -	REVISED -
		DRAWN -	REVISED -
	PLOT SCALE = 10.0000 ' / IN.	CHECKED -	REVISED -
	PLOT DATE = 12/9/2009	DATE -	REVISED -

STATE OF ILLINOIS
DEPARTMENT OF TRANSPORTATION

US 136
CULVERT CROSS SECTIONS

SCALE: | SHEET NO. OF SHEETS | STA. 92+31.00 TO STA. 92+51.00

F.A.P. RTE.	SECTION	COUNTY	TOTAL SHEETS	SHEET NO.
315	*	McLean	115	83
*(101,102X)R,RS-2 & 55RS-PRK LN		CONTRACT NO. 70507		
		ILLINOIS FED. AID PROJECT		