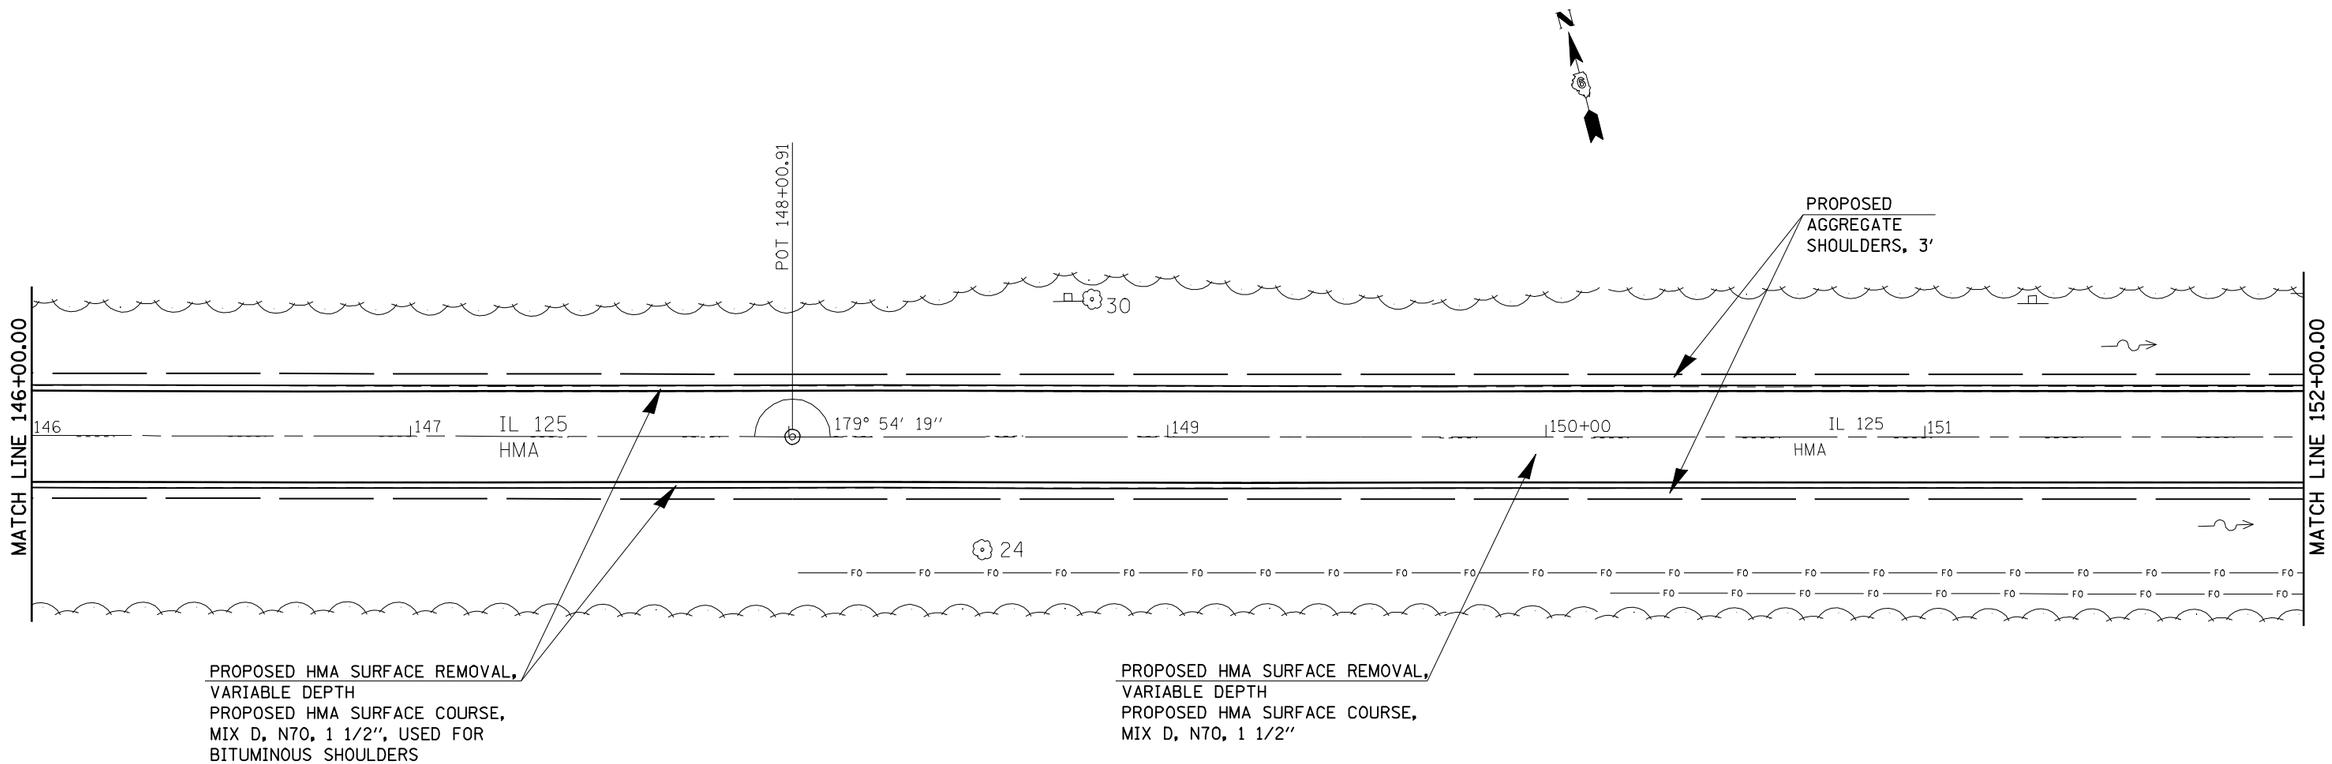

* CASS, SANGAMON

FILE NAME = c:\pw_work\PWIDOT\COXTE\dms84394\D672C49-sht-plan-20_atIL123.dgn	USER NAME = coxte	DESIGNED - RTS	REVISED -	STATE OF ILLINOIS DEPARTMENT OF TRANSPORTATION	PLAN SHEETS - 20 SCALE					F.A.P. RTE.	SECTION	COUNTY	TOTAL SHEETS	SHEET NO.
	PLOT SCALE = 40.0000 ' / IN.	CHECKED - RTS	REVISED -							67	105(RS-6) 106(RS-4)	*	88	25
	PLOT DATE = Dec-18-2009 04:48:31PM	DATE - 11-16-09	REVISED -		SCALE: 20	SHEET NO. OF SHEETS	STA. 146+00	TO STA. 152+00				CONTRACT NO. 72C49		
											ILLINOIS FED. AID PROJECT			