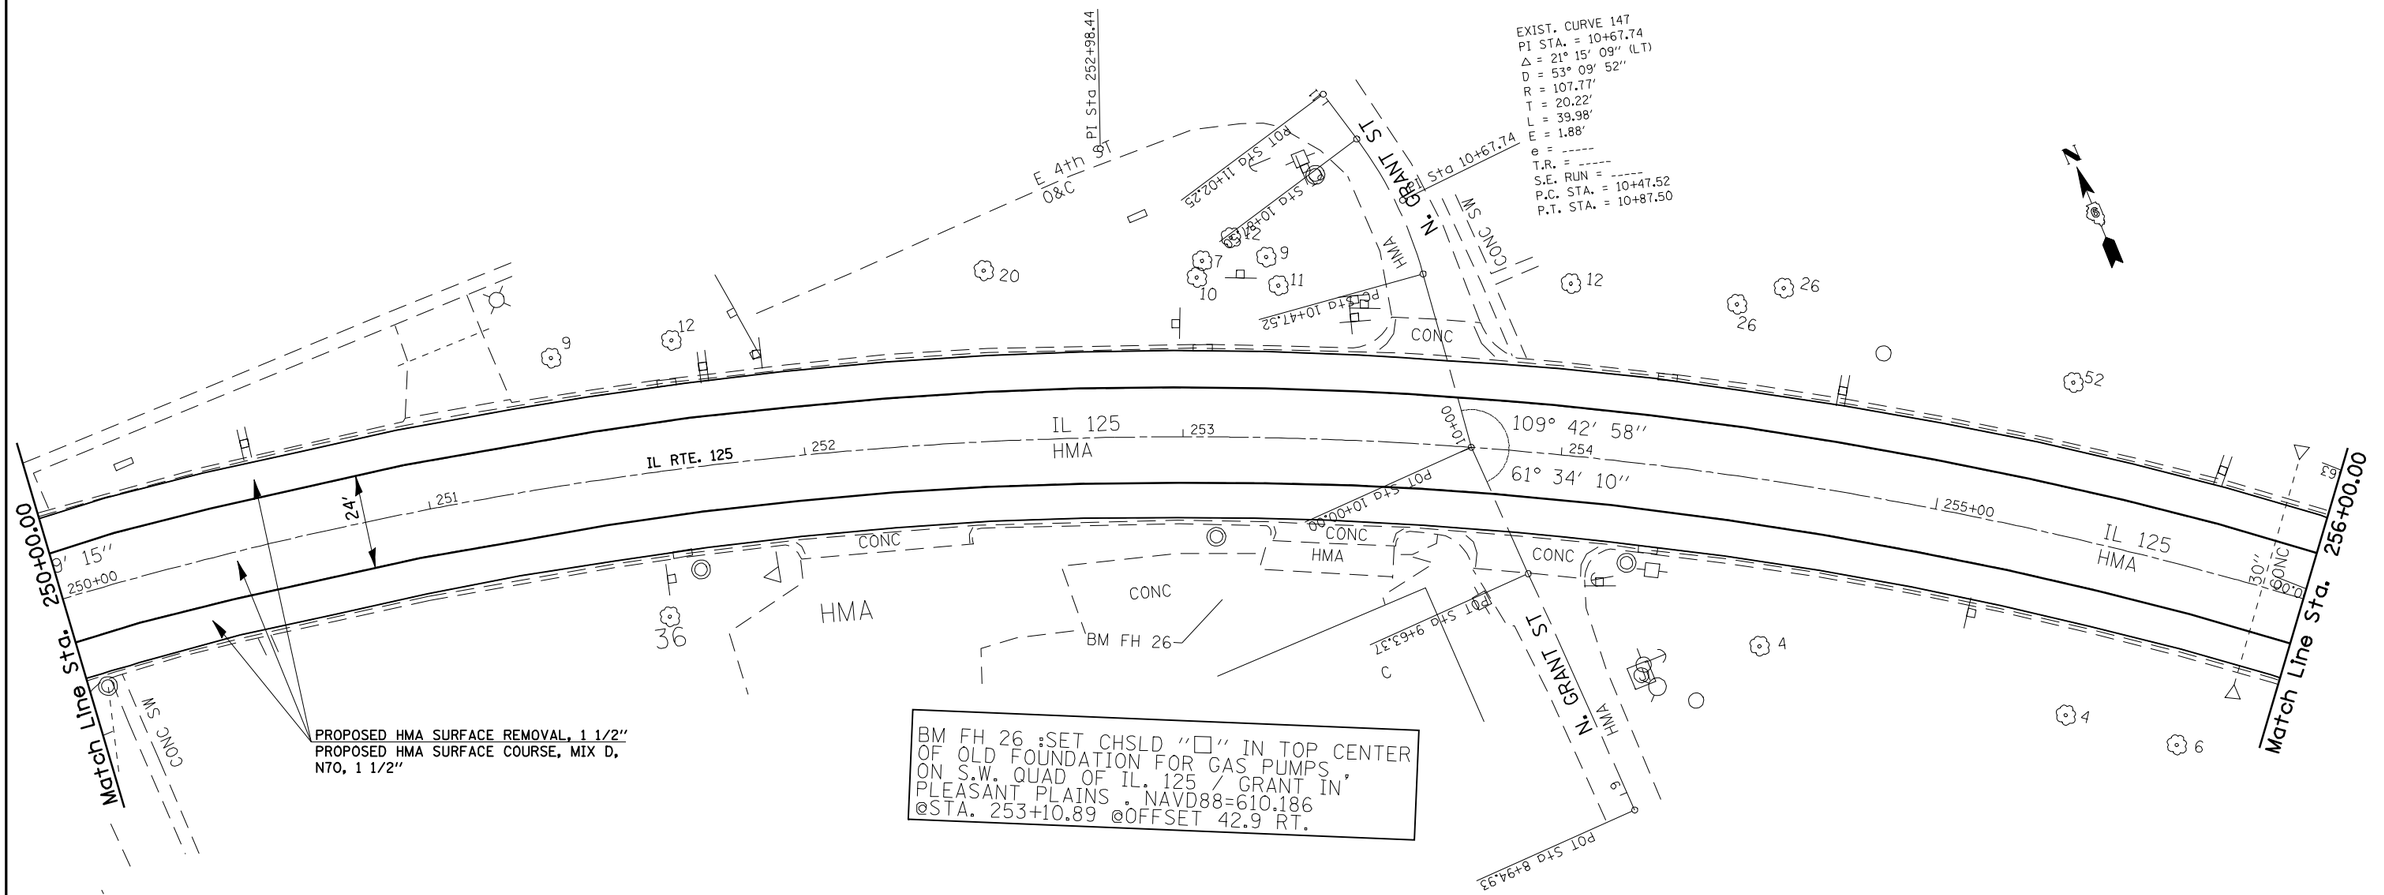

FILE NAME = c:\pw_work\PWIDOT\COXTE\dms84394\D672C49-sht-plan-20.dgn	USER NAME = coxte	DESIGNED -	REVISED -	STATE OF ILLINOIS DEPARTMENT OF TRANSPORTATION	PLAN SHEETS – 20 SCALE						
	PLOT SCALE = 40.0000 ′ / IN.	DRAWN -	REVISED -		SCALE: 1″ = 20′	SHEET NO. OF SHEETS	STA.	TO STA.			
	PLOT DATE = Dec-18-2009 04:49:00PM	CHECKED -	REVISED -								
		DATE -	REVISED -								

F.A.P. RTE.	SECTION	COUNTY	TOTAL SHEETS	SHEET NO.
67	105(RS-6) 106(RS-4)	•	88	37
			CONTRACT NO. 72C49	
FED. ROAD DIST. NO.	ILLINOIS	FED. AID PROJECT		