(3) EXISTING TYPICAL CROSS SECTION

STA. 51+97.87 TO STA. 55+42.02

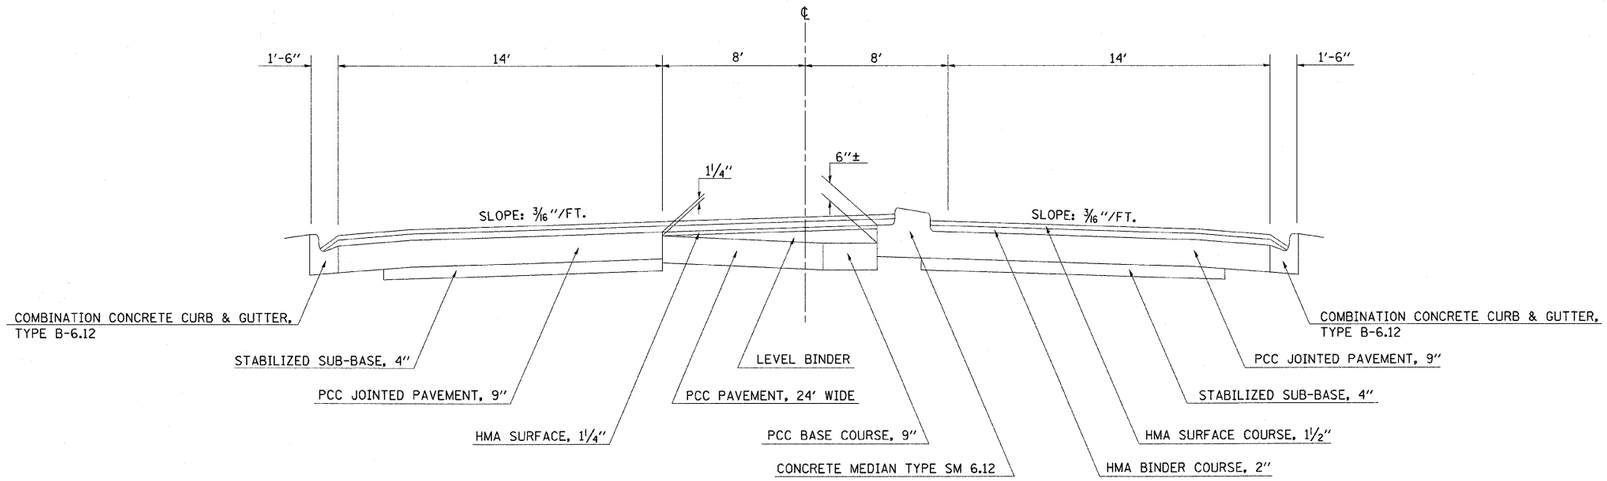

(4) EXISTING TYPICAL CROSS SECTION

STA. 52+15.12 TO STA. 52+97.88

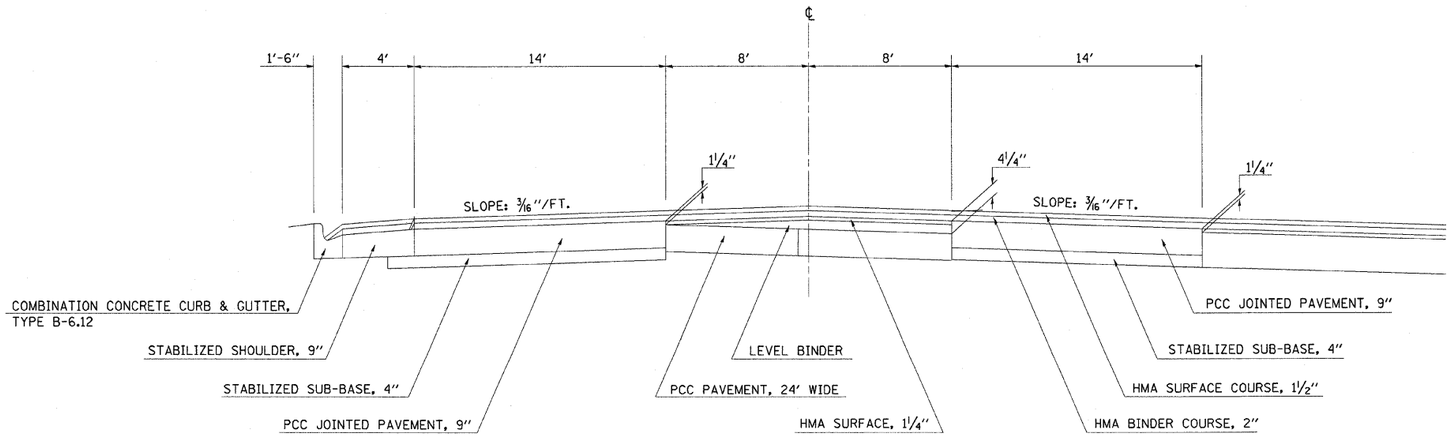

FILE NAME = c:\pw_work\PWIDOT\SWARTZRW\d0168672\d74430-sht-typical.dgn	USER NAME = swartzrw	DESIGNED -	REVISED -
		DRAWN -	REVISED -
	PLOT SCALE = 20.0000 ' / IN.	CHECKED -	REVISED -
	PLOT DATE = 12/11/2009	DATE -	REVISED -

STATE OF ILLINOIS
DEPARTMENT OF TRANSPORTATION

TYPICAL CROSS SECTIONS

SCALE: N.A. | SHEET NO. 2 OF 5 SHEETS | STA. | TO STA.

F.A.P. RTE.	SECTION	COUNTY	TOTAL SHEETS	SHEET NO.
328	(12R)RS-1	EFFINGHAM	54	5
		CONTRACT NO. 74430		
	ILLINOIS	FED. AID PROJECT		