(9) EXISTING TYPICAL CROSS SECTION

STA. 72+24.59 TO STA. 82+04.31 LT.
STA. 72+18.89 TO STA. 82+04.31 RT.

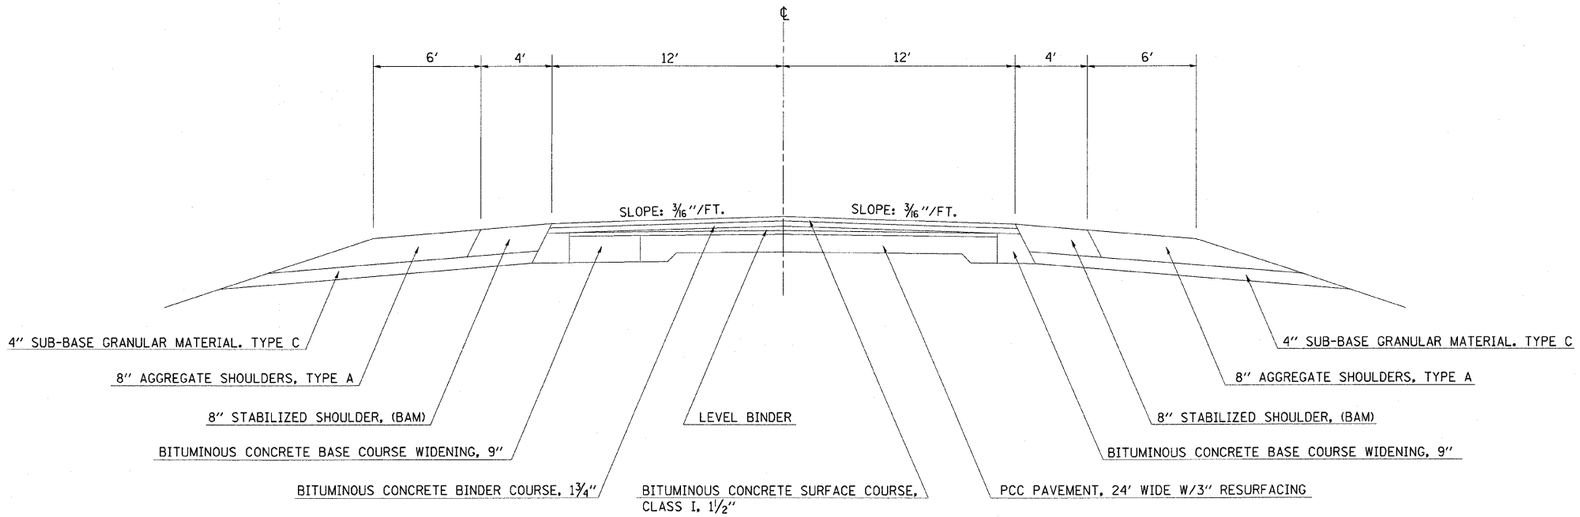

(10) EXISTING TYPICAL CROSS SECTION

STA. 82+04.31 TO STA. 82+65.95 (BK) = STA. 93+00.00 (AH)
STA. 93+00.00 TO STA. 95+25.00

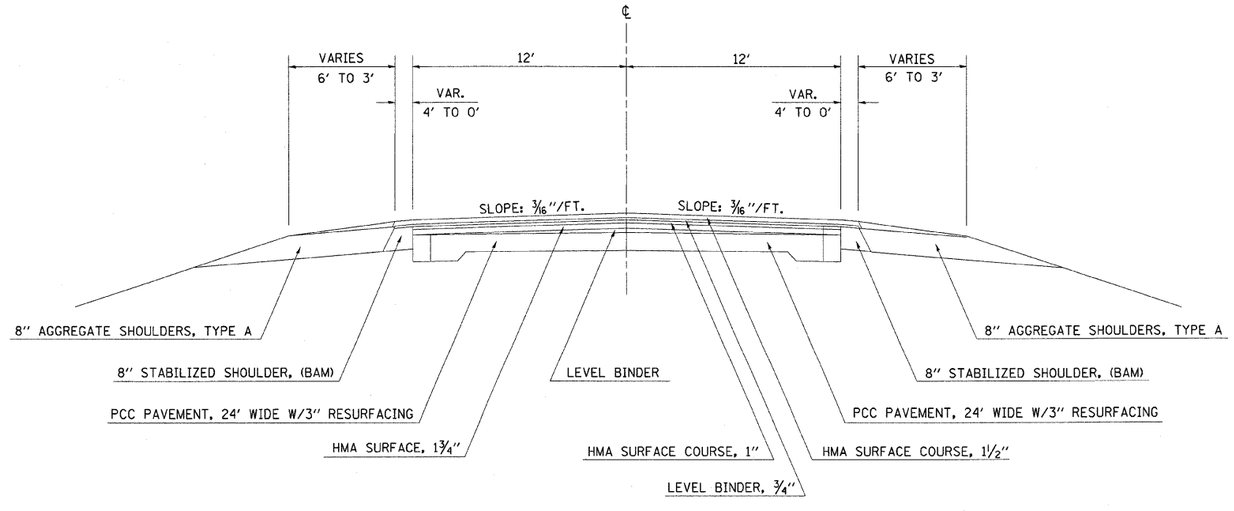

FILE NAME = c:\pw_work\PWIDOT\SWARTZRW\d0168672\d7744430-sht-typical.dgn	USER NAME = swartzrw	DESIGNED -	REVISED -
		DRAWN -	REVISED -
	PLOT SCALE = 20.0000 ′ / IN.	CHECKED -	REVISED -
	PLOT DATE = 12/11/2009	DATE -	REVISED -

STATE OF ILLINOIS
DEPARTMENT OF TRANSPORTATION

TYPICAL CROSS SECTIONS

SCALE: N.A. | SHEET NO. 5 OF 5 SHEETS | STA. | TO STA.

F.A.P. RTE.	SECTION	COUNTY	TOTAL SHEETS	SHEET NO.
328	(12R)RS-1	EFFINGHAM	54	8
		CONTRACT NO. 74430		
	ILLINOIS FED. AID PROJECT			