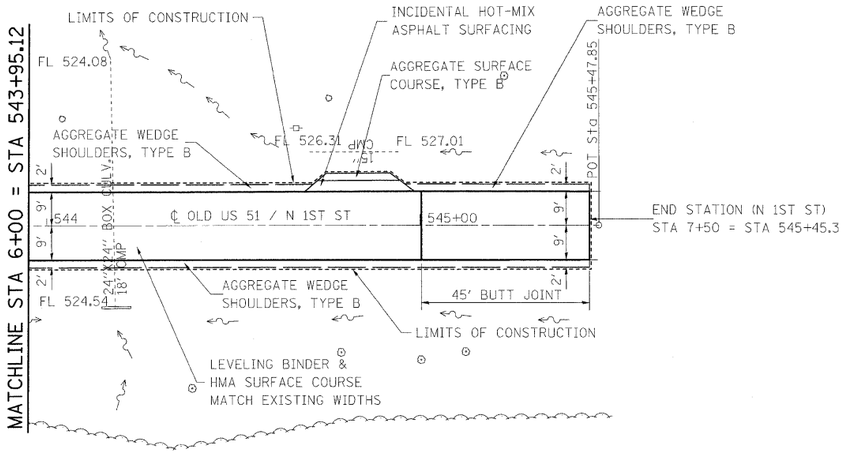

NOTE: CONFLICTING PAVEMENT MARKINGS ON N 1ST ST OUTSIDE THE LIMITS OF THE PLACEMENT OF HMA SURFACE COURSE SHALL BE REMOVED AND WILL BE PAID FOR PER SQ FT AS PAVEMENT MARKING REMOVAL.

N

20' 0 20' 40'
SCALE: 1" = 20'

PLAN
NOTE BOOK
NO.
SURVEYED
PLOTTED
ALIGNMENT CHECKED
BY
DATE

PROFILE
NOTE BOOK
NO.
SURVEYED
PLOTTED
GRADES CHECKED
BY
DATE
STRUCTURE NOTATNS CHKD

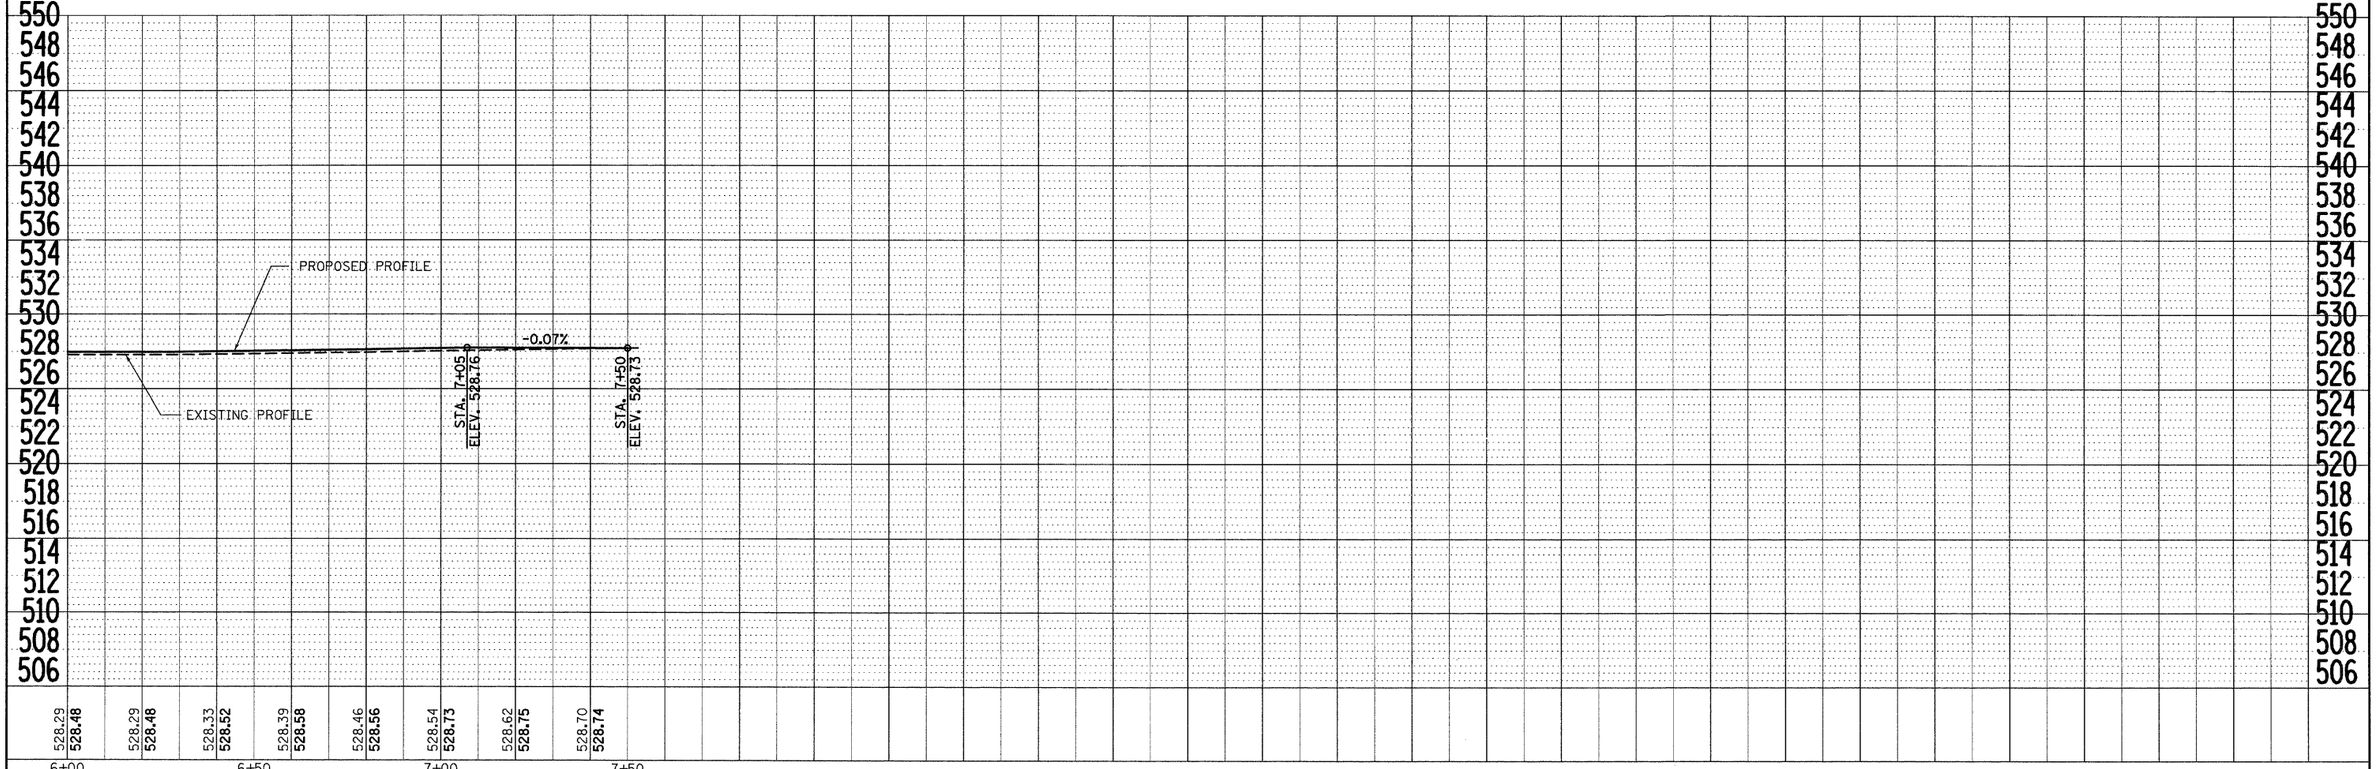

FILE NAME = c:\pw_work\PWIDOT\THARPRL\dms52424\D875132-sht-plnprf-nlst1.dgn	USER NAME = tharprl	DESIGNED -	REVISED -
		DRAWN -	REVISED -
	PLOT SCALE = 20.0000 ' / IN.	CHECKED -	REVISED -
	PLOT DATE = 12/10/2009	DATE -	REVISED -

STATE OF ILLINOIS
DEPARTMENT OF TRANSPORTATION

PLAN AND PROFILE SHEETS

SCALE: | SHEET NO. 9 OF 9 SHEETS | STA. 6+00 TO STA. 7+50

DR&SBI RTE.	SECTION	COUNTY	TOTAL SHEETS	SHEET NO.
322&2	95-AC & 32B-I	WASHINGTON	63	22
		CONTRACT NO. 76132		
	ILLINOIS FED. AID PROJECT			