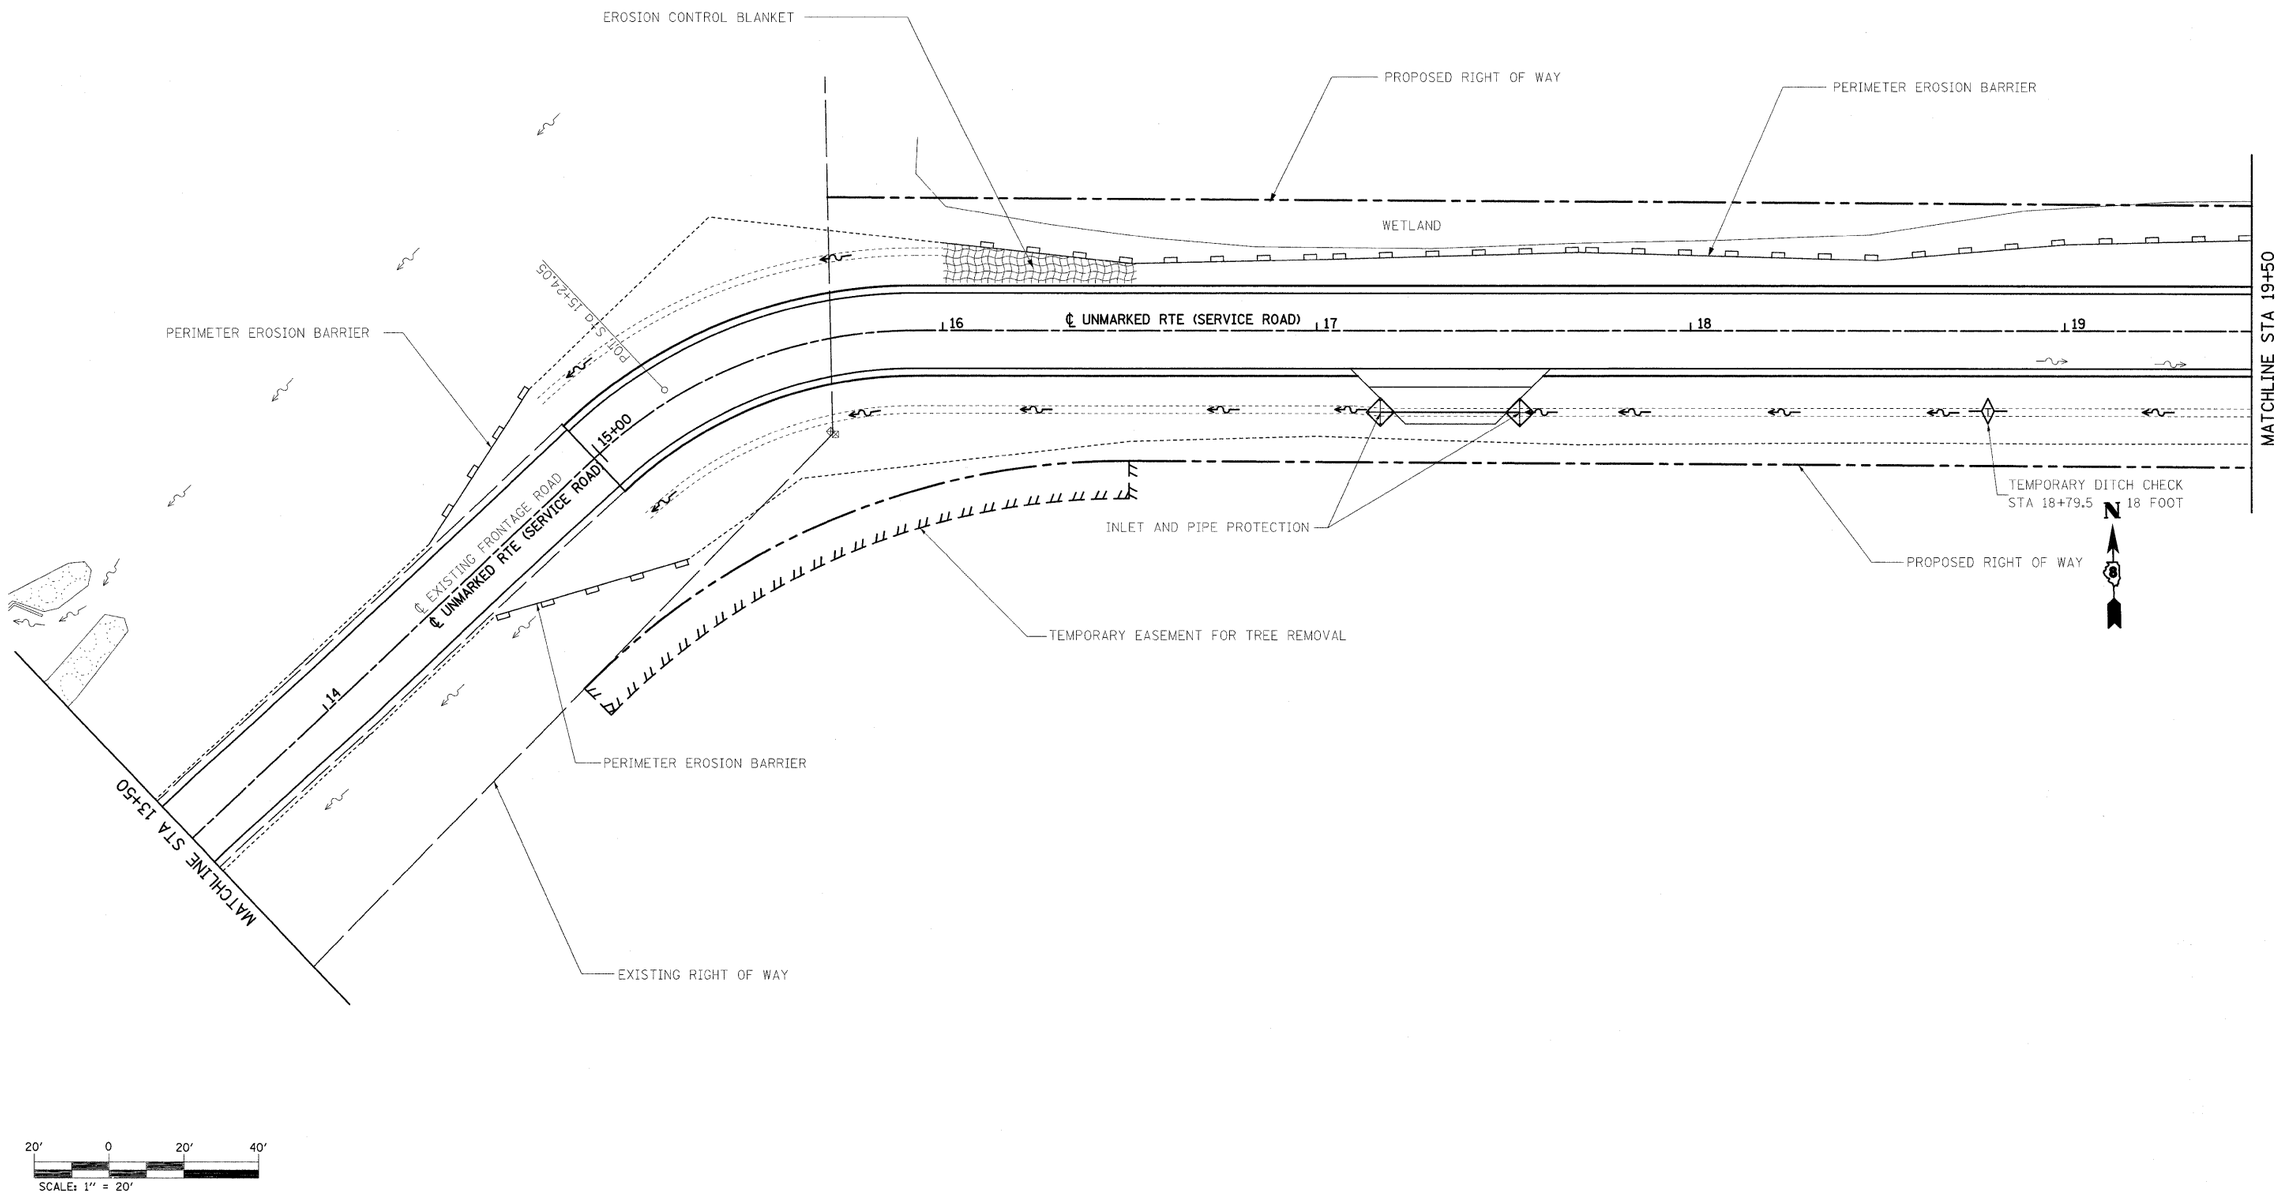

PLAN
NOTE BOOK NO.
SURVEYED
PLOTTED
ALIGNMENT CHECKED
R.I. OF WAY CHECKED
CADD FILE NAME
BY
DATE

PROFILE
NOTE BOOK NO.
SURVEYED
PLOTTED
GRADES CHECKED
B.M. NOTED
STRUCTURE NOTAT'NS CHK'D
BY
DATE

FILE NAME = c:\pw_work\PWIDOT\THARPRL\dms52424\D876132-sht-eros1.dgn	USER NAME = tharprl	DESIGNED - R. THARP	REVISED -
		DRAWN - R. THARP	REVISED -
	PLOT SCALE = 20.0000 ' / IN.	CHECKED - A. MUEHLFELD	REVISED -
	PLOT DATE = 1/7/2010	DATE - 12/7/2009	REVISED -

STATE OF ILLINOIS
DEPARTMENT OF TRANSPORTATION

EROSION CONTROL PLAN

SCALE: | SHEET NO. 2 OF 3 SHEETS | STA. 13+50 TO STA. 19+50

OR&SBI RTE.	SECTION	COUNTY	TOTAL SHEETS	SHEET NO.
322&2	95-AC & 32B-I	WASHINGTON	63	27

CONTRACT NO. 76132

ILLINOIS FED. AID PROJECT