UNMARKED RTE/SERVICE ROAD

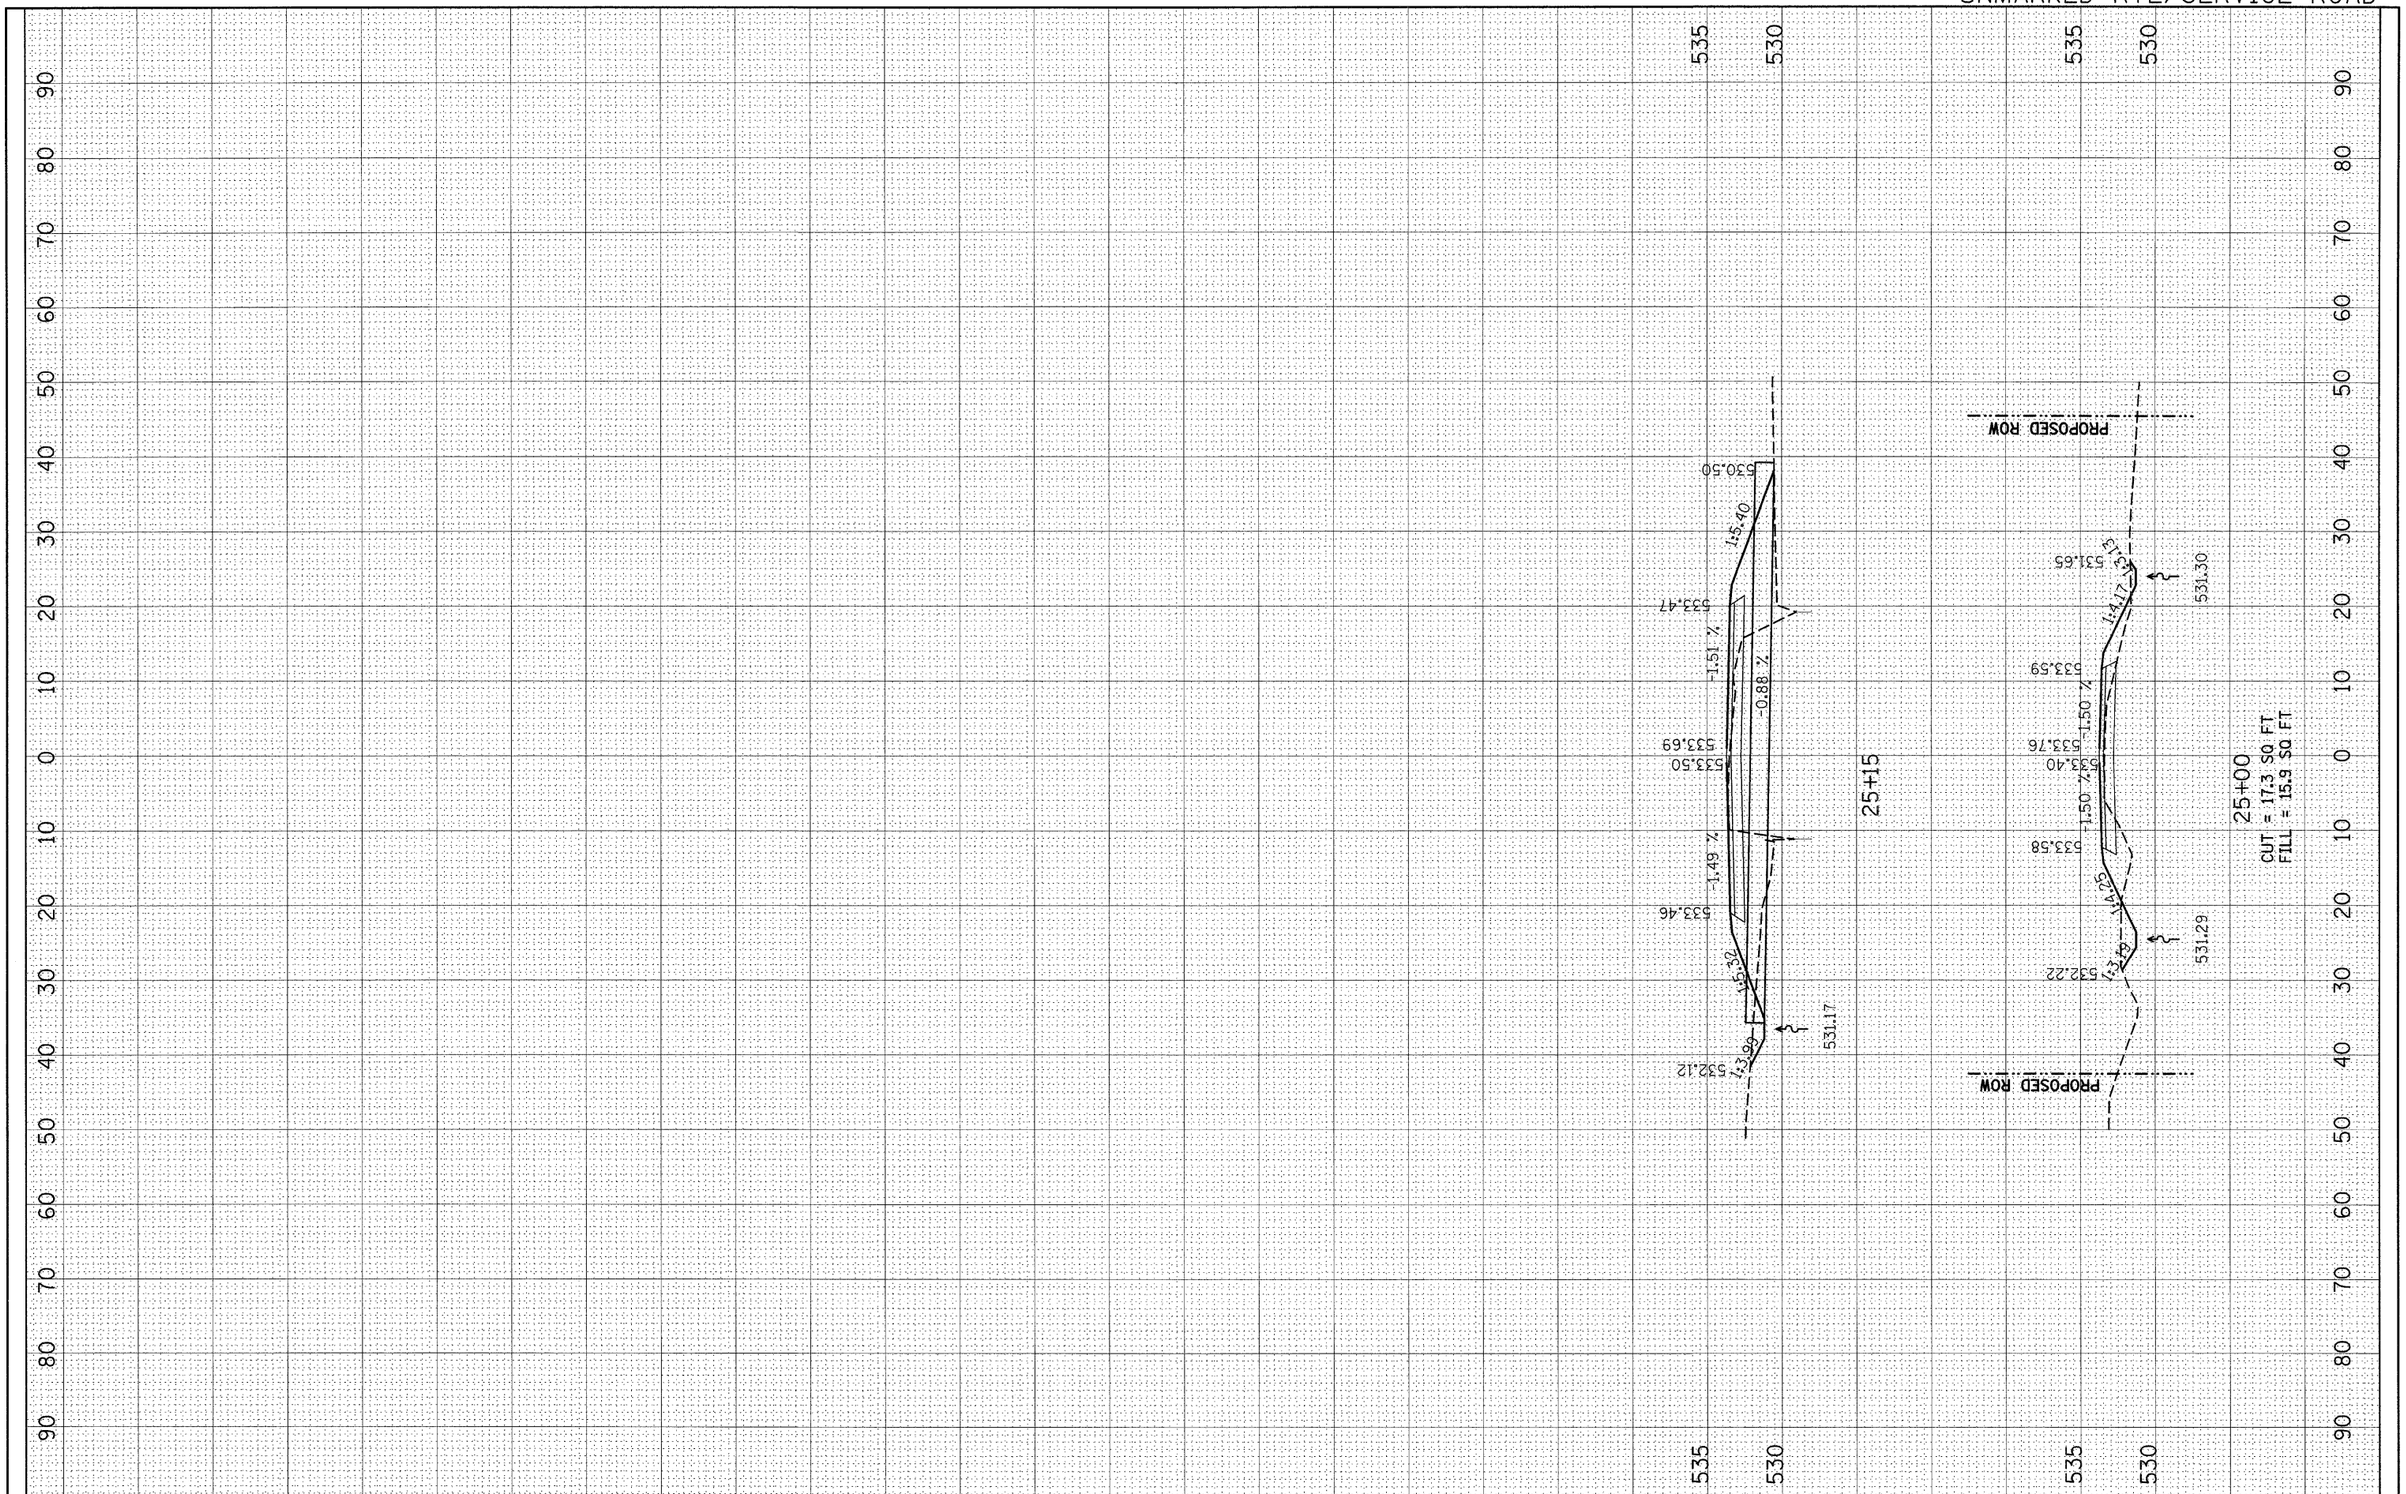

FINAL SURVEY	SURVEYED	BY	DATE
NOTE BOOK	PLOTTED		
NO.	TEMPLATE		
	AREAS		
	AREAS CHKD		

ORIGINAL SURVEY	SURVEYED	BY	DATE
NOTE BOOK	PLOTTED		
	TEMPLATE		
	AREAS		
	AREAS CHK.		

FILE NAME = c:\pw_work\PWIDOT\THARPRL\dms52424\d876132-sht-xssht1.dgn	USER NAME = tharprl	DESIGNED - R. THARP	REVISED -
		DRAWN - R. THARP	REVISED -
	PLOT SCALE = 10.0000 ' / IN.	CHECKED - A. MUEHLFELD	REVISED -
	PLOT DATE = 12/10/2009	DATE - 12/8/2009	REVISED -

STATE OF ILLINOIS
DEPARTMENT OF TRANSPORTATION

CROSS SECTIONS

SCALE: 1:50(H),1:100(V) | SHEET NO. 7 OF 7 SHEETS | STA. 25+00 TO STA. 25+15

DR&SBI RTE.	SECTION	COUNTY	TOTAL SHEETS	SHEET NO.
322&2	95-AC & 32B-I	WASHINGTON	63	57
		CONTRACT NO. 76132		
	ILLINOIS	FED. AID PROJECT		