6/28/2007

F.A.P. RTE.	SECTION	COUNTY	TOTAL SHEETS	SHEET NO.
310	60-15, 60-15B	MADISON	474	146
STA.		TO STA.		
FED. ROAD DIST. NO.		ILLINOIS	FED. AID PROJECT	

CONTRACT NO. 76323

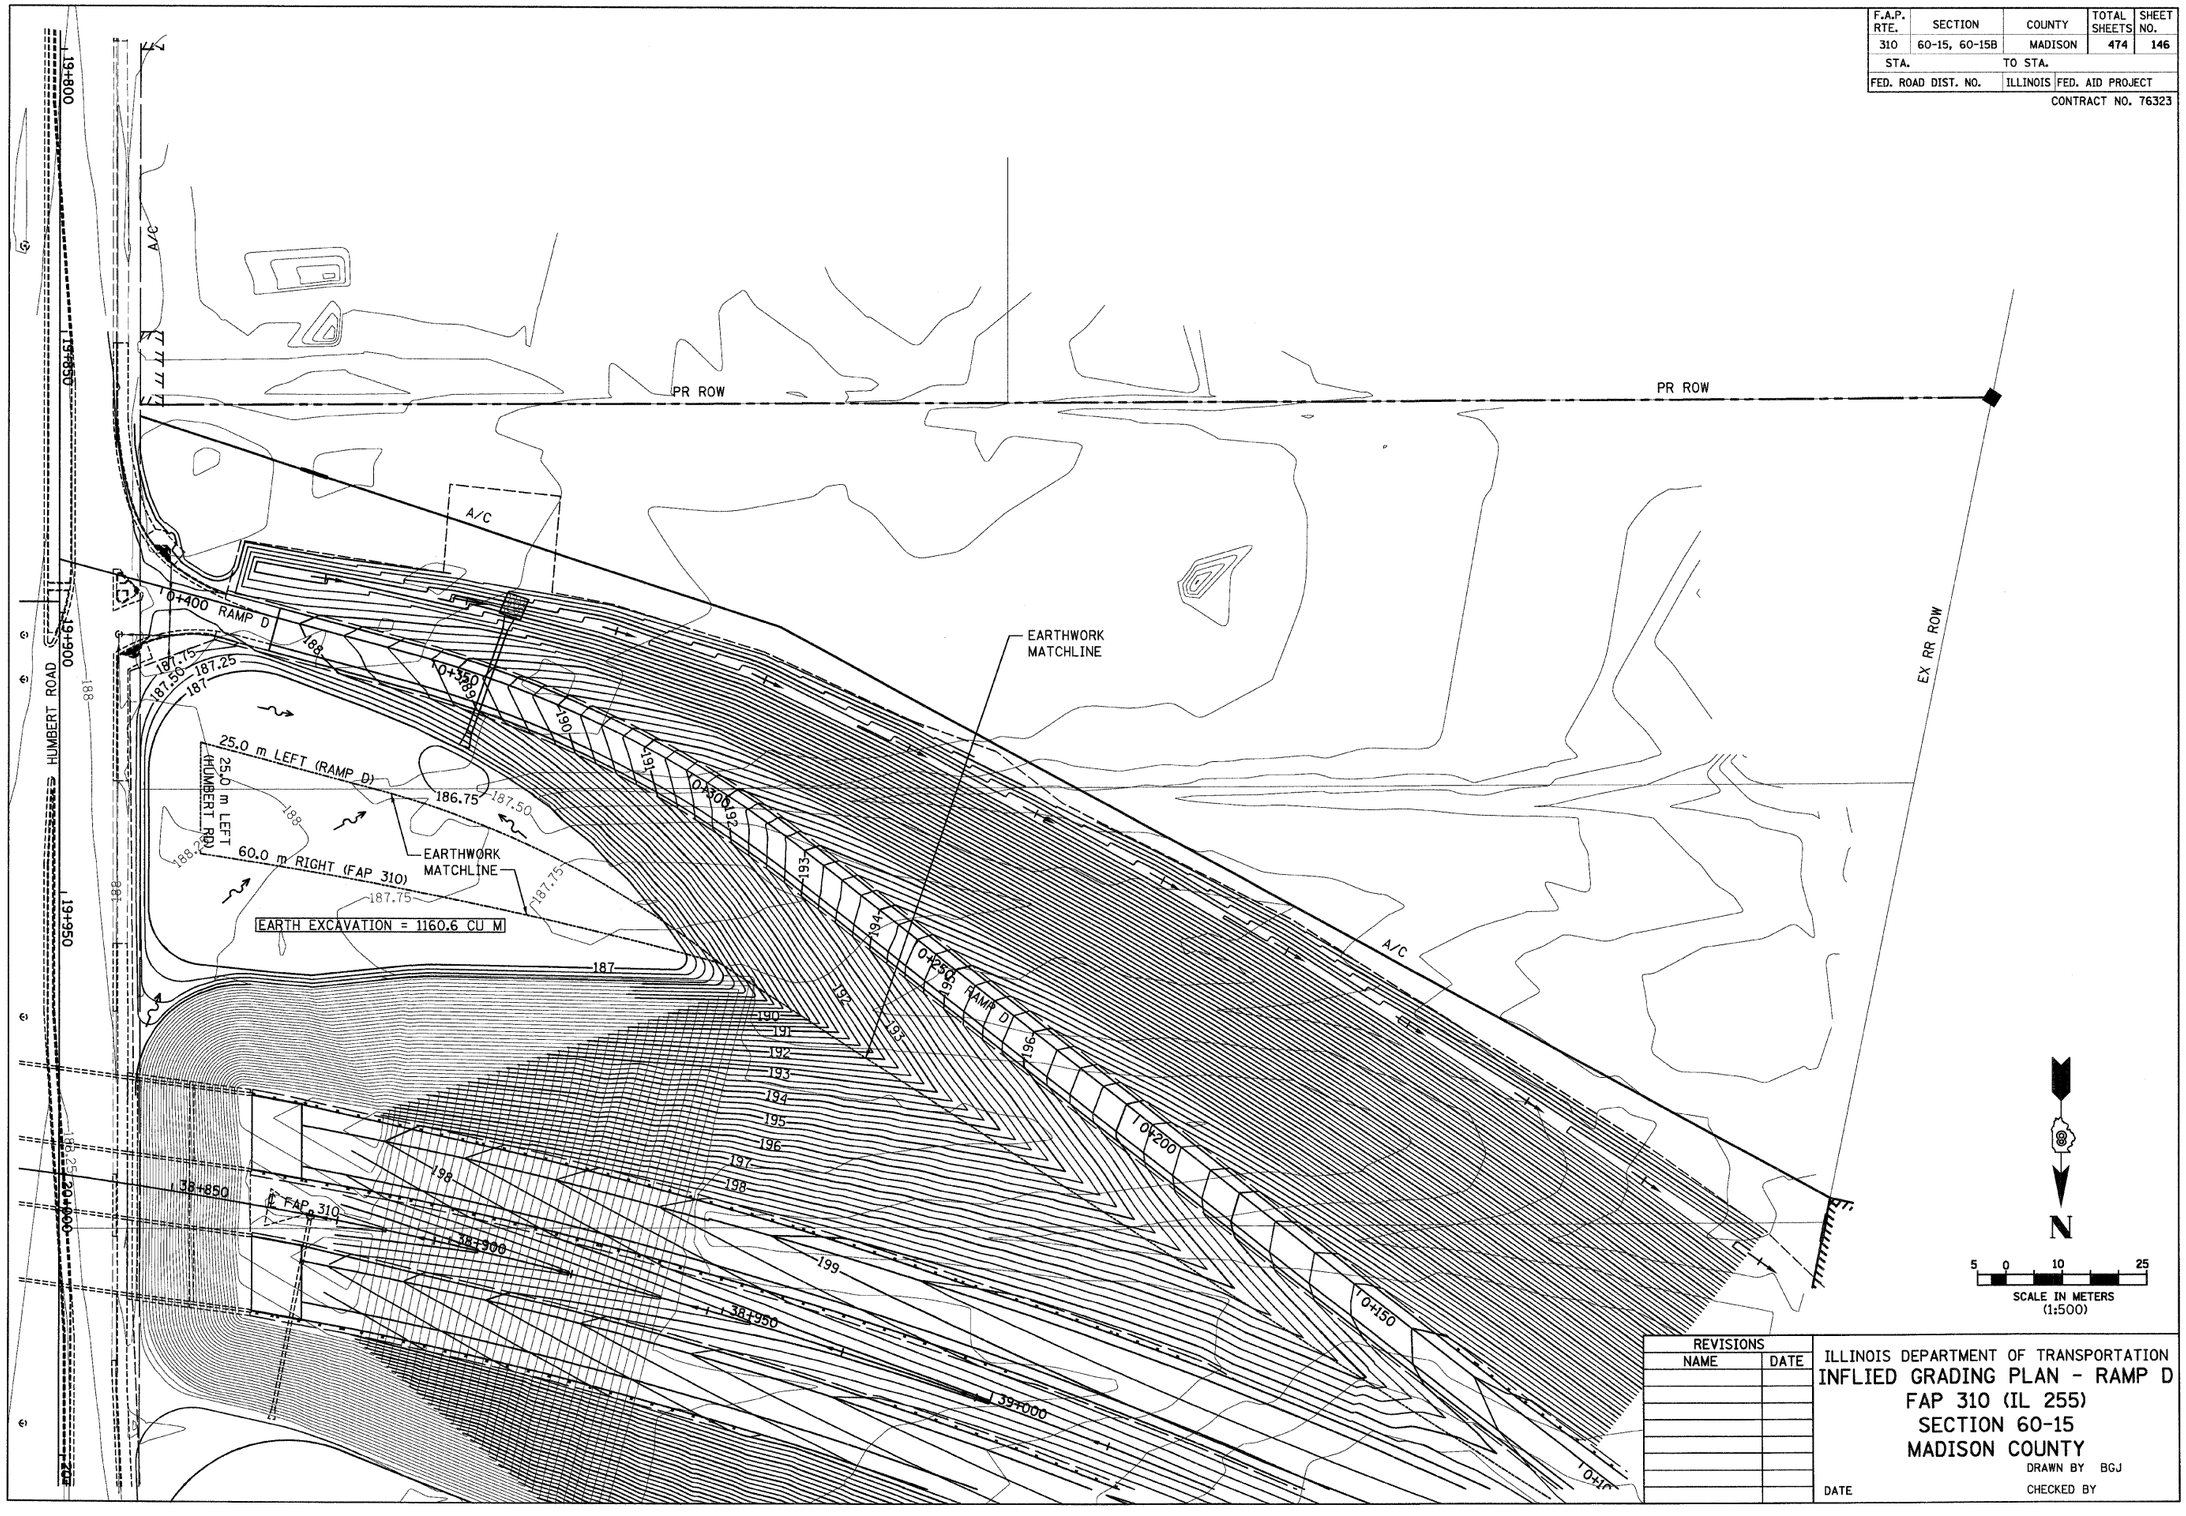

REVISIONS	
NAME	DATE

ILLINOIS DEPARTMENT OF TRANSPORTATION

INFLIED GRADING PLAN - RAMP D
FAP 310 (IL 255)
SECTION 60-15
MADISON COUNTY

DRAWN BY BGJ

DATE

CHECKED BY

p:\00files\00024\dmainline\details\misc\infield-rampd.dgn