| F.A.P. RTE. | SECTION | COUNTY | TOTAL SHEETS | SHEET NO. |
|---|---|---|---|---|
| 310 | 60-15, 60-15B | MADISON | 474 | 197 |
| STA. | | TO STA. | | |
| FED. ROAD DIST. NO. | | ILLINOIS | FED. AID PROJECT | |

CONTRACT NO. 76323

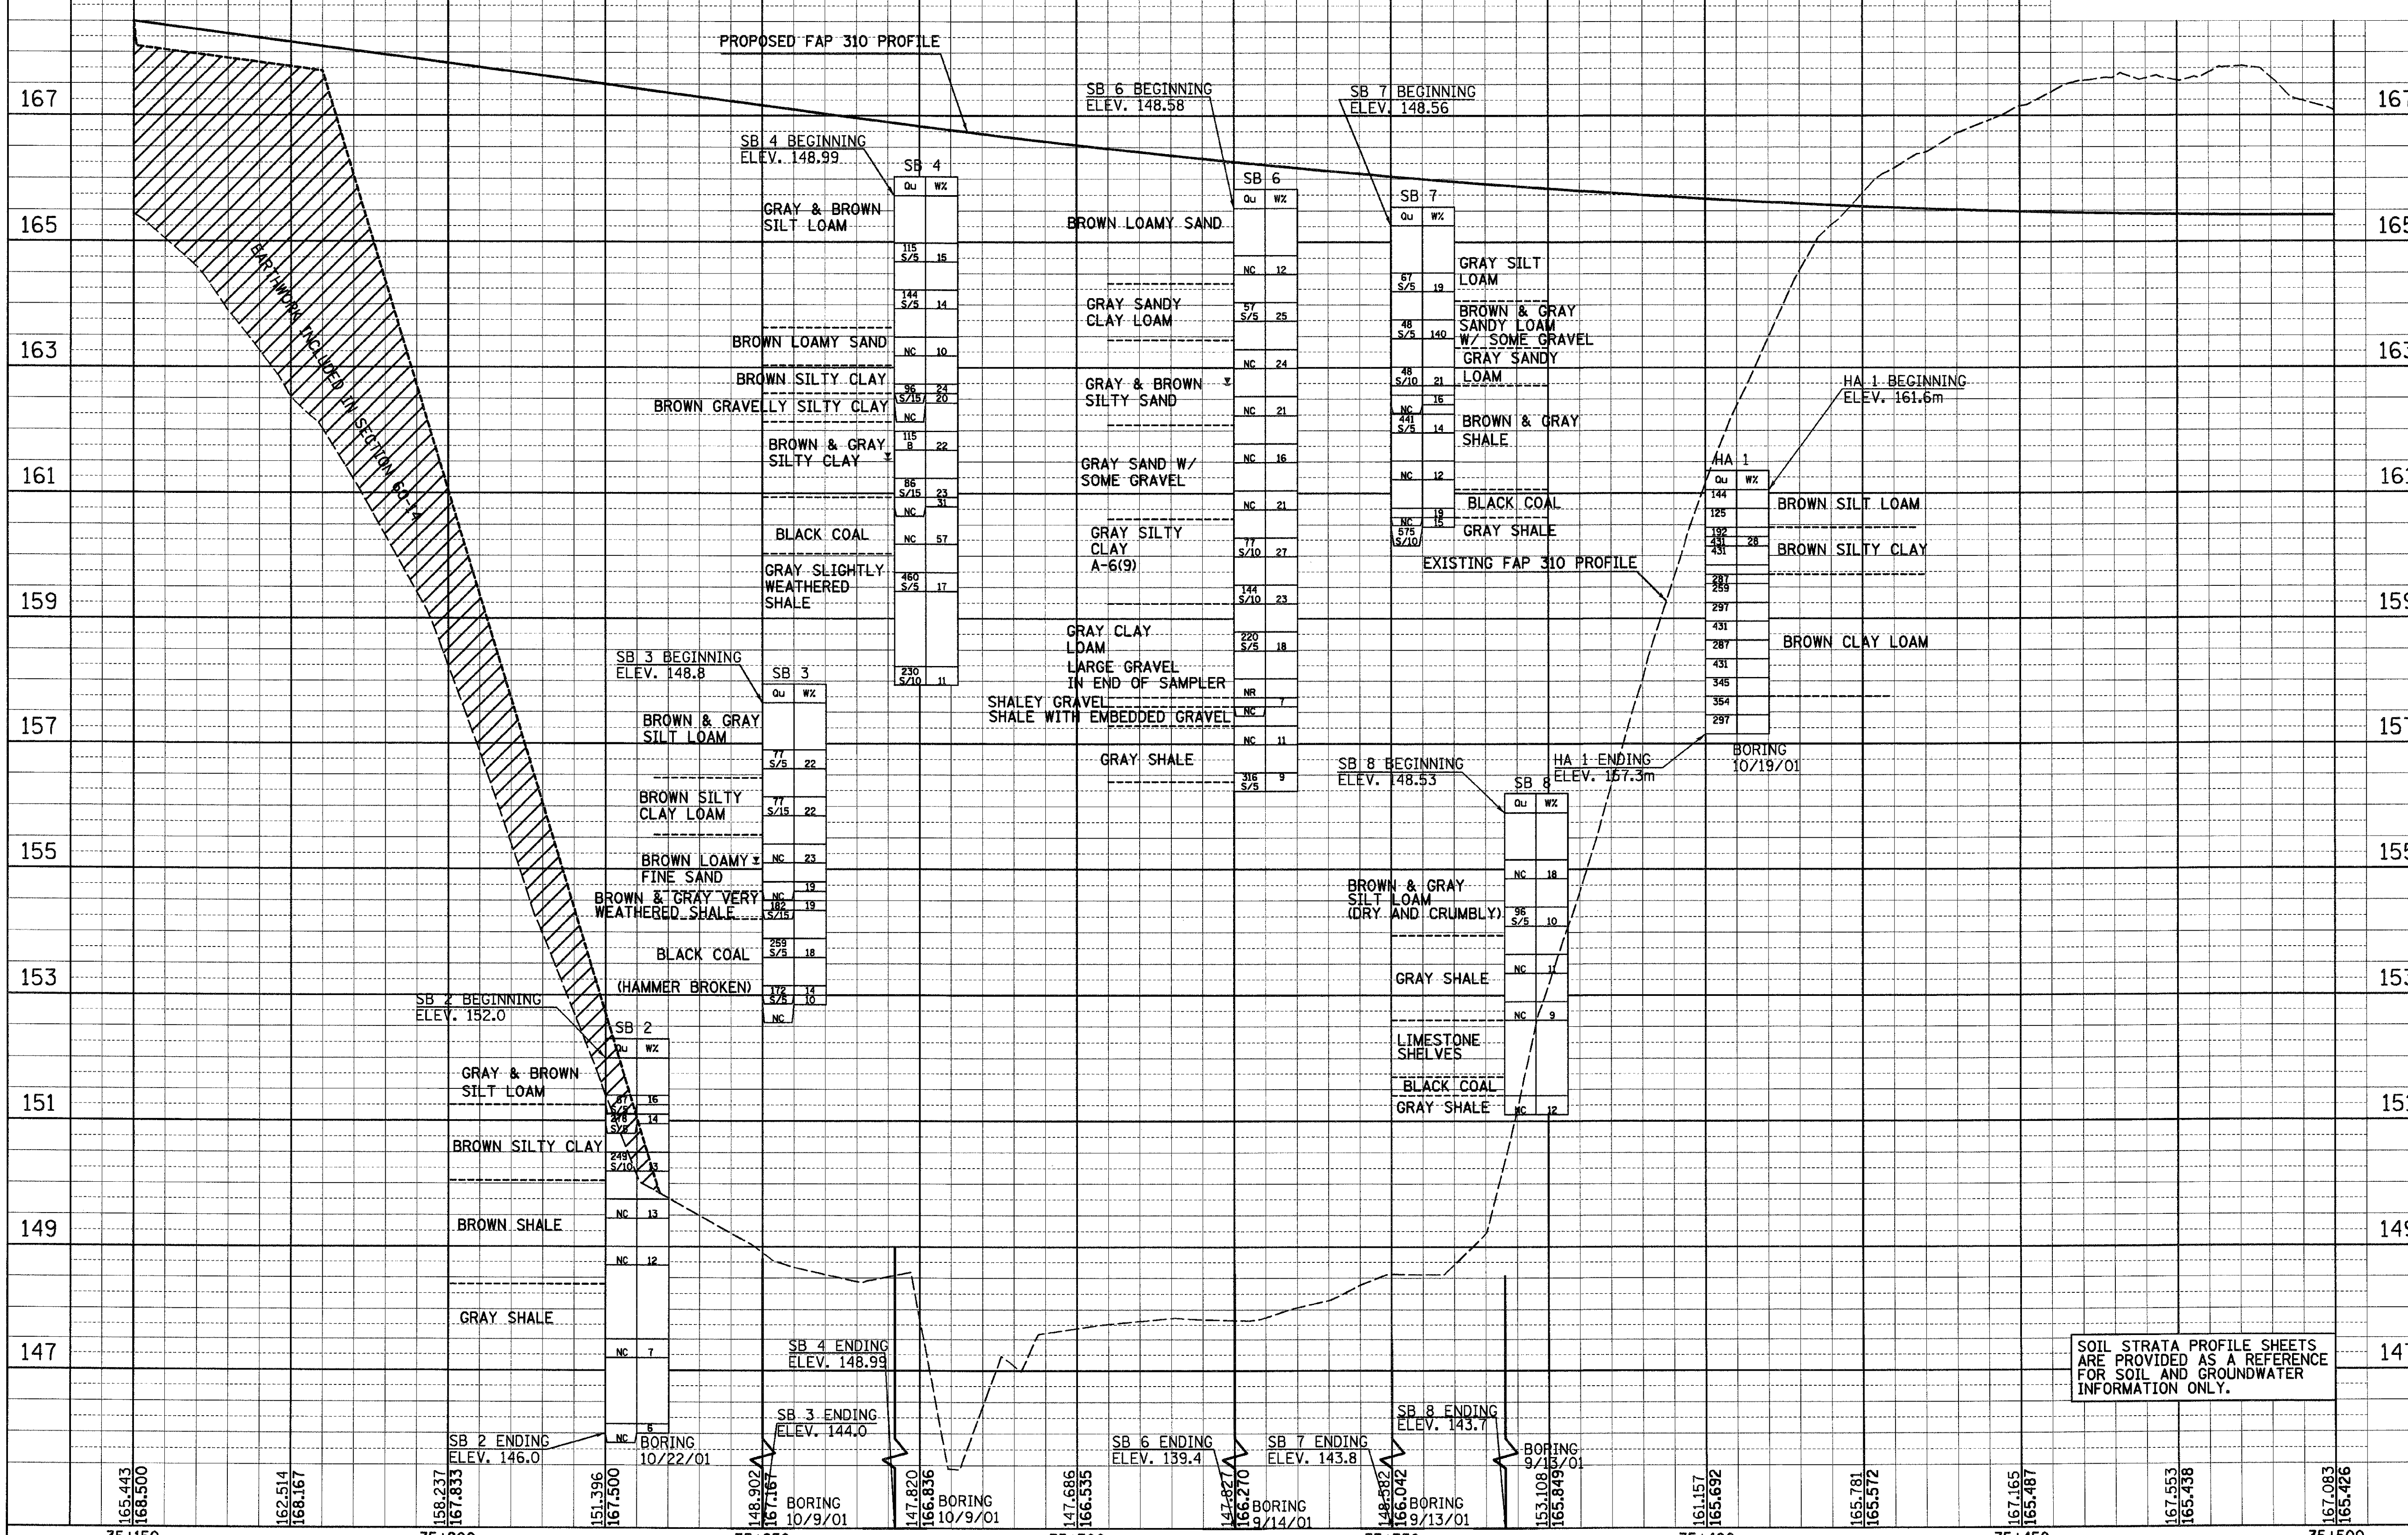


SOIL STRATA PROFILE SHEETS ARE PROVIDED AS A REFERENCE FOR SOIL AND GROUNDWATER INFORMATION ONLY.

IL 255 (FAP 310), STA 35+150 TO STA 35+500

1:43:45 PM

| FINAL SURVEY | SURVEYED / PLOTTED | BY | DATE |
|---|---|---|---|
| NOTE BOOK | TEMPLATE / AREAS | | |
| NO. | AREAS CHECKED | | |

| ORIGINAL SURVEY | SURVEYED / PLOTTED | BY | DATE |
|---|---|---|---|
| NOTE BOOK | TEMPLATE / AREAS | | |
| NO. | AREAS CHECKED | | |

les\00024\dmainline\soilstrata\profile015a01.dgn