F.A.P. RTE.	SECTION	COUNTY	TOTAL SHEETS	SHEET NO.
310	60-15, 60-15B	MADISON	474	213
STA.		TO STA.		
FED. ROAD DIST. NO.		ILLINOIS	FED. AID PROJECT	

CONTRACT NO. 76323

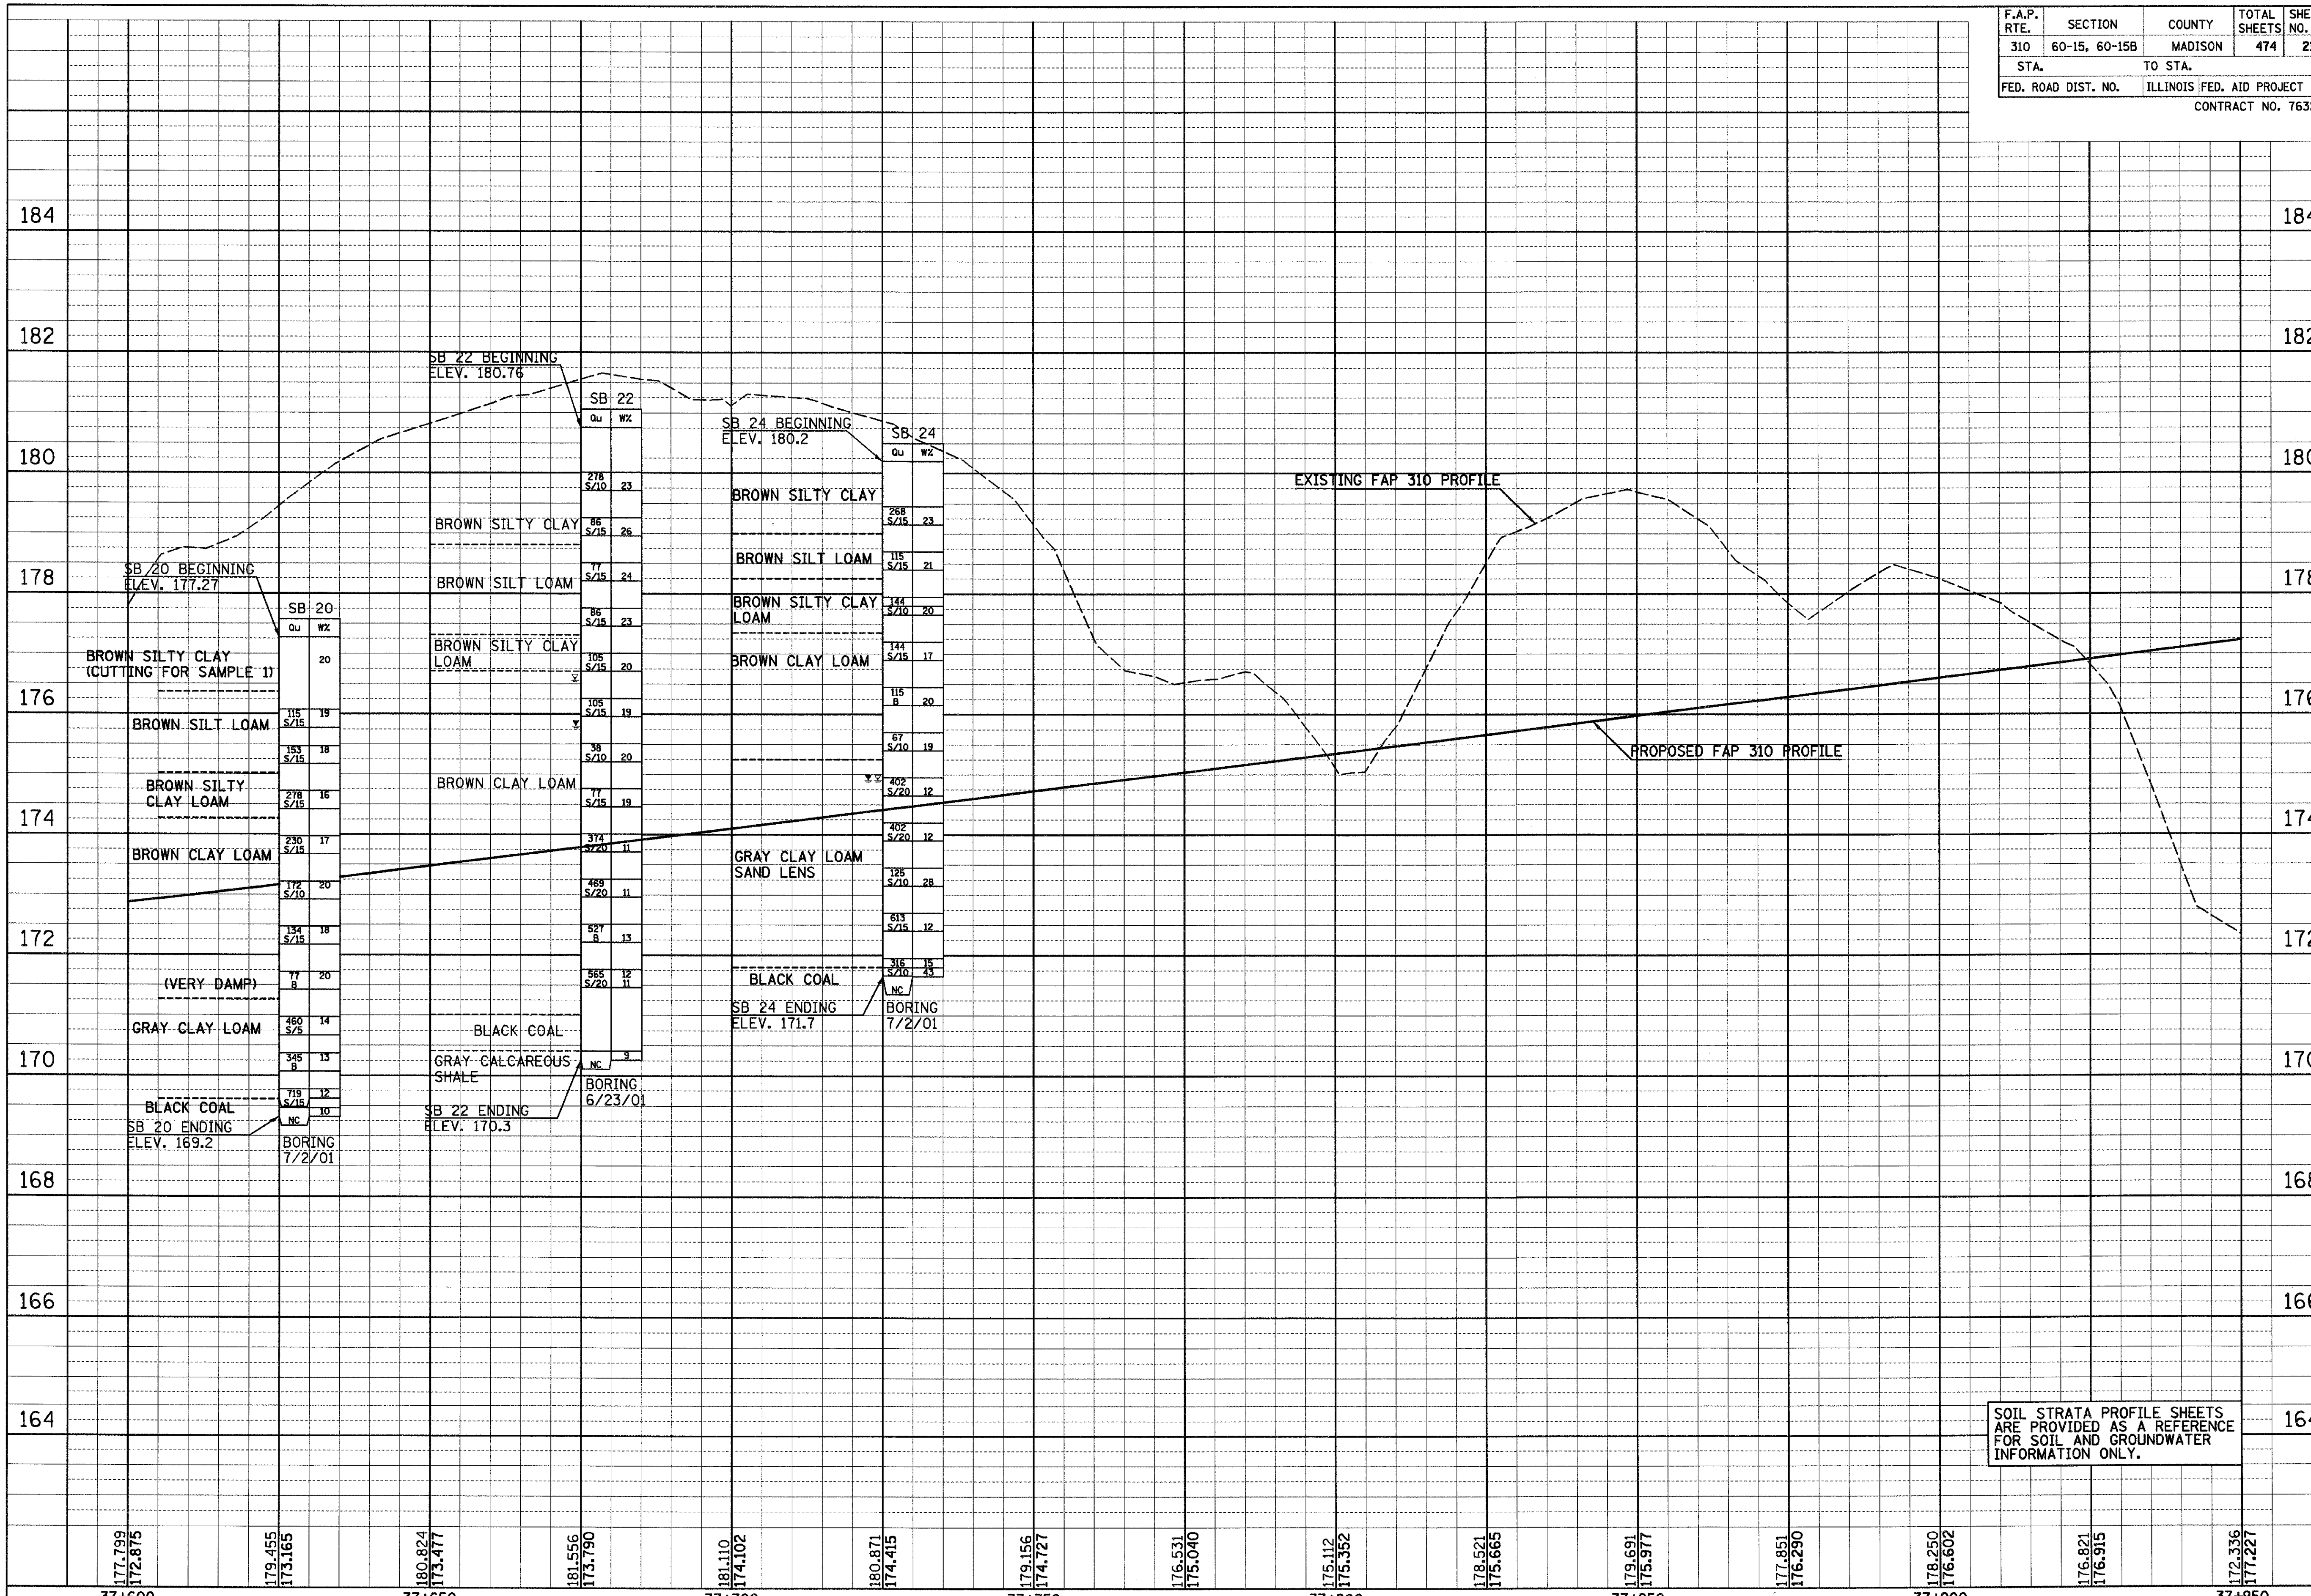

IL 255 (FAP 310), STA 37+600 TO STA 37+950

FINAL SURVEY	BY	DATE
SURVEYED		
PLOTTED		
NOTE BOOK / TEMPLATE		
AREAS		
NO. / AREAS CHECKED		

ORIGINAL SURVEY	BY	DATE
SURVEYED		
PLOTTED		
NOTE BOOK / TEMPLATE		
AREAS		
NO. / AREAS CHECKED		

2:07:05 PM

les\00024\dmainline\soilstrata\profile015a08_a.dgn