STATE OF ILLINOIS
DEPARTMENT OF TRANSPORTATION

ROUTE NO.	SECTION	COUNTY	TOTAL SHEETS	SHEET NO.
F.A.P. 310	60-15B	MADISON	474	245
FED. ROAD DIST. NO. 7	ILLINOIS	FED. AID PROJECT-		

SHEET NO. 2
9 SHEETS

Contract No. 76323

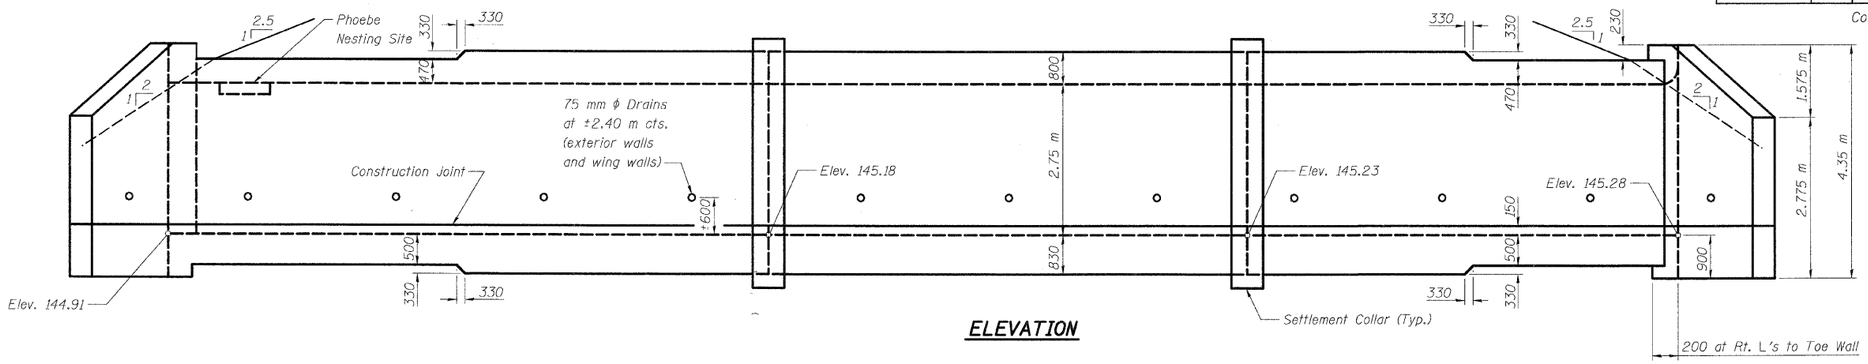

ELEVATION

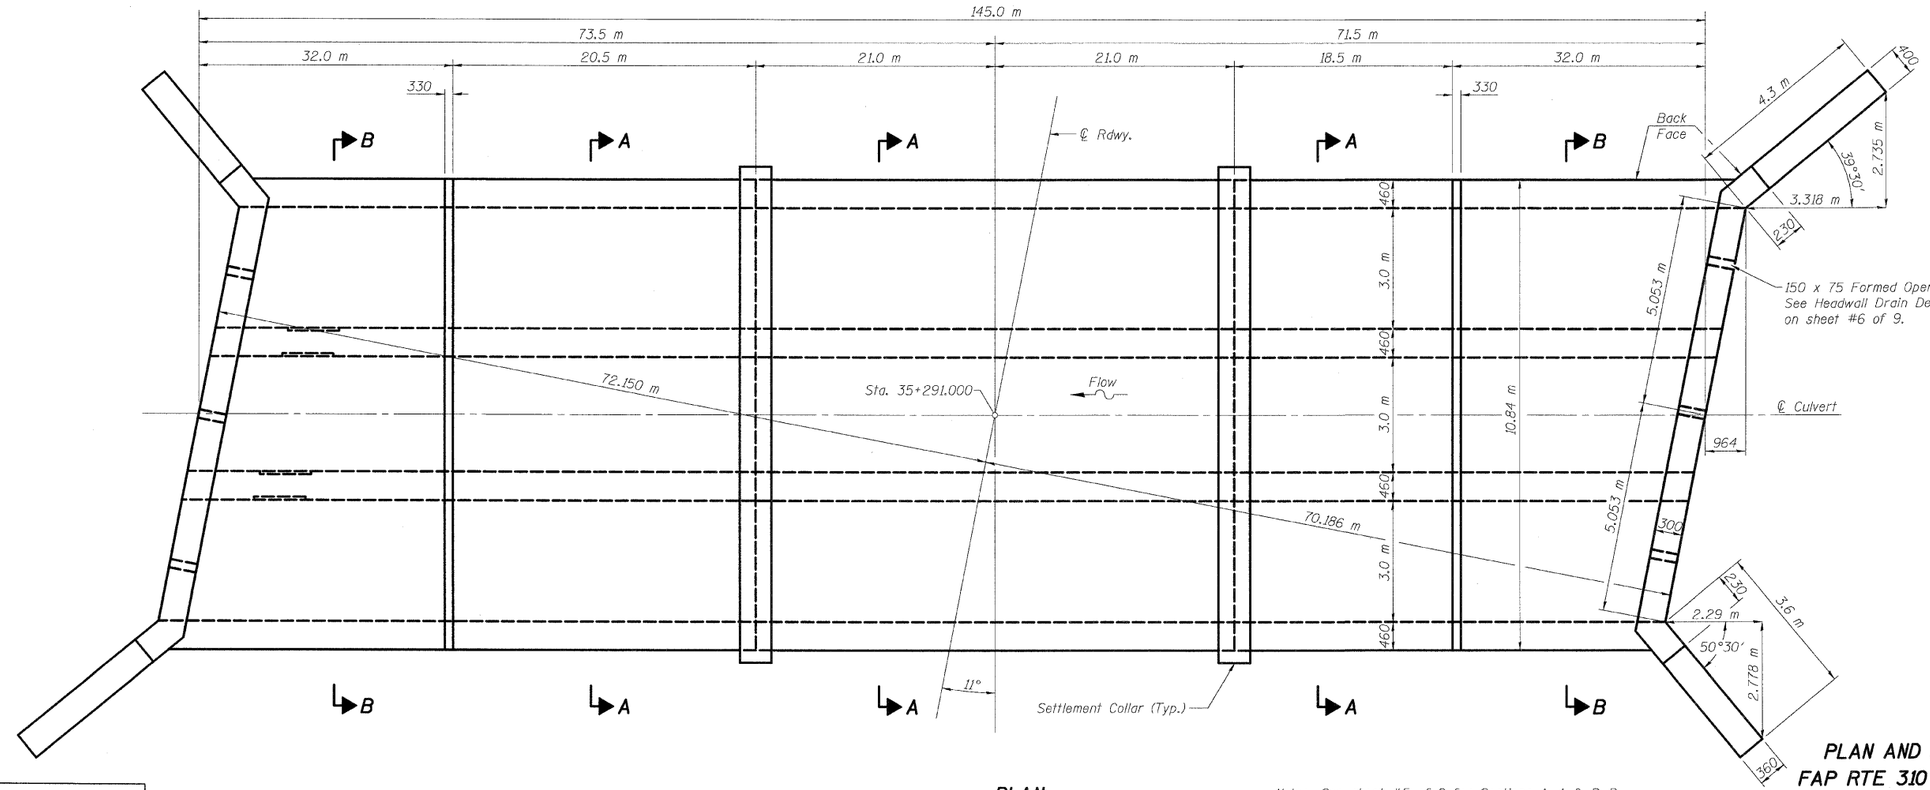

PLAN
(Showing Outlines)

Notes: See sheet #5 of 9 for Sections A-A & B-B.
See sheet #6 of 9 for Phoebe Nesting Detail and for Settlement Collar.
See sheet #6 of 9 for Wall Drain Detail.

DESIGNED	ADL
CHECKED	WLW
DRAWN	KAH
CHECKED	WLW

PLAN AND ELEVATION
FAP RTE 310 (IL RTE 255)
OVER ROCK CREEK
SECTION 60-15B
MADISON COUNTY
STATION 35+291.000
S.N. 060-2043

6/28/2007 2:53:13 PM
p:\00files\00024\dMAINLINE\SN0602043-Plans\SN0602043.dgn