FAP RTE	SECTION	COUNTY	TOTAL SHEETS	SHEET NO.
	60-15, 60-15B	MADISON	474	266
STA.		TO STA.		
FED. ROAD DIST. NO.	ILLINOIS	FED. AID PROJECT		
		CONTRACT NO. 76323		

6/29/2007

FINAL SURVEY	DATE
NOTE BOOK	BY
NO.	SURVEYED PLOTTED TEMPLATE AREAS AREAS CHECKED

ORIGINAL SURVEY	DATE
NOTE BOOK	BY
NO.	SURVEYED PLOTTED TEMPLATE AREAS AREAS CHECKED

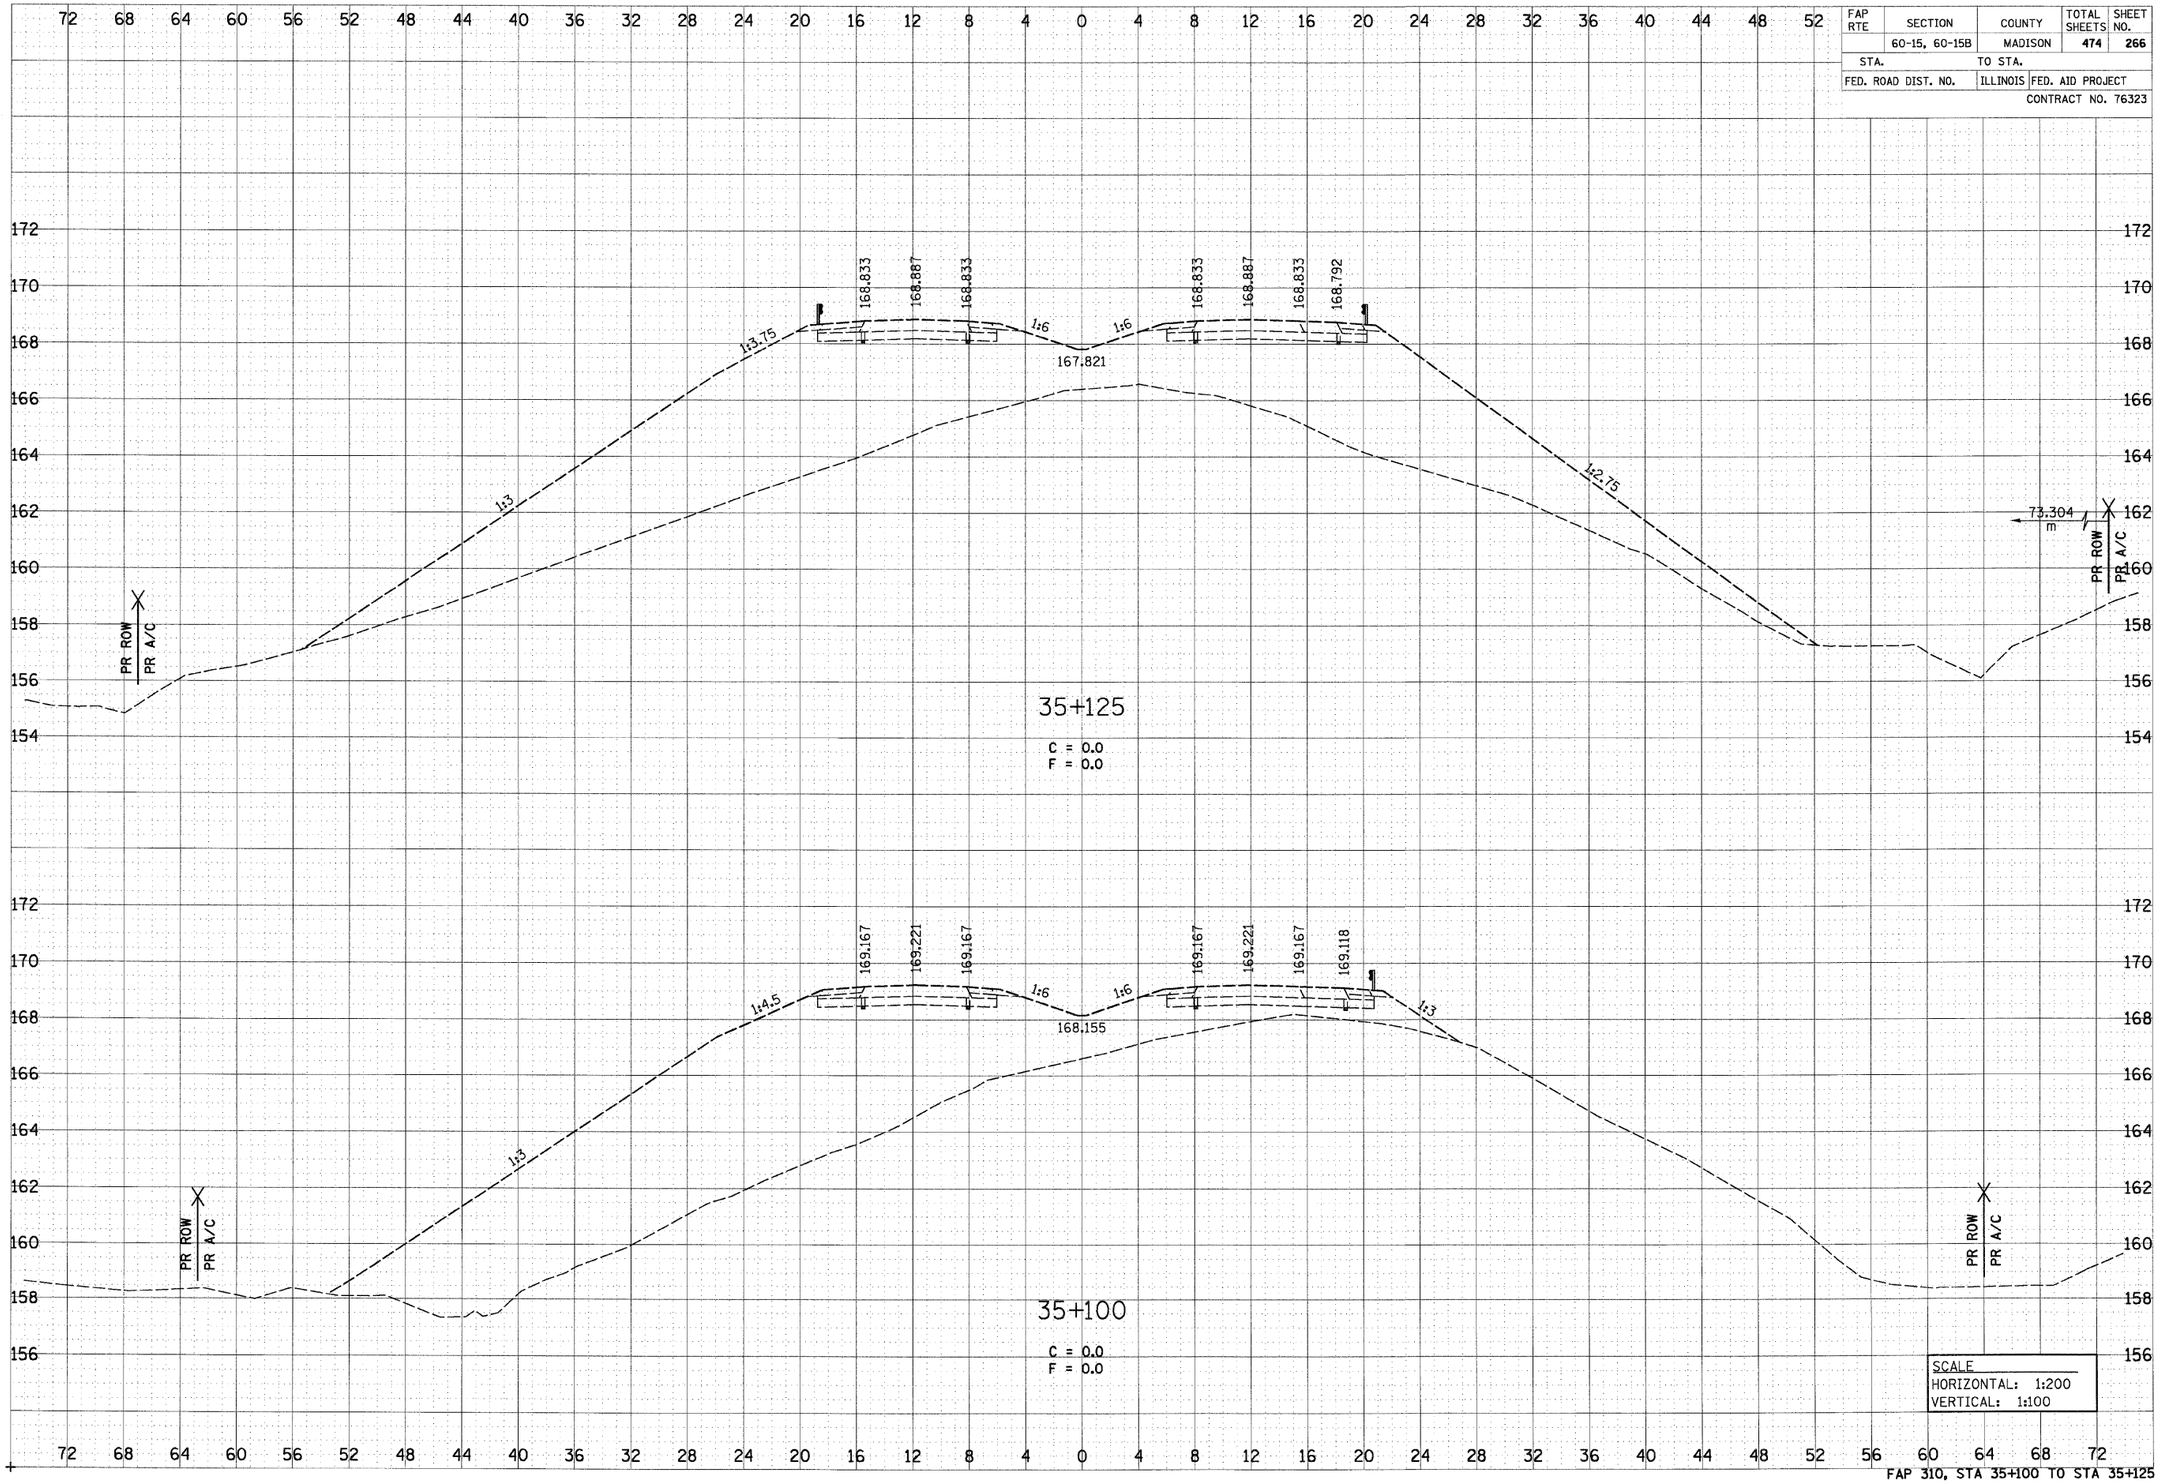

FAP 310, STA 35+100 TO STA 35+125

p:\Profiles\00024\cmainline\crosssections\xsec015a.dgn