FAP RTE	SECTION	COUNTY	TOTAL SHEETS	SHEET NO.
	60-15, 60-15B	MADISON	474	274
STA.	TO STA.			
FED. ROAD DIST. NO.	ILLINOIS	FED. AID PROJECT		
		CONTRACT NO. 76323		

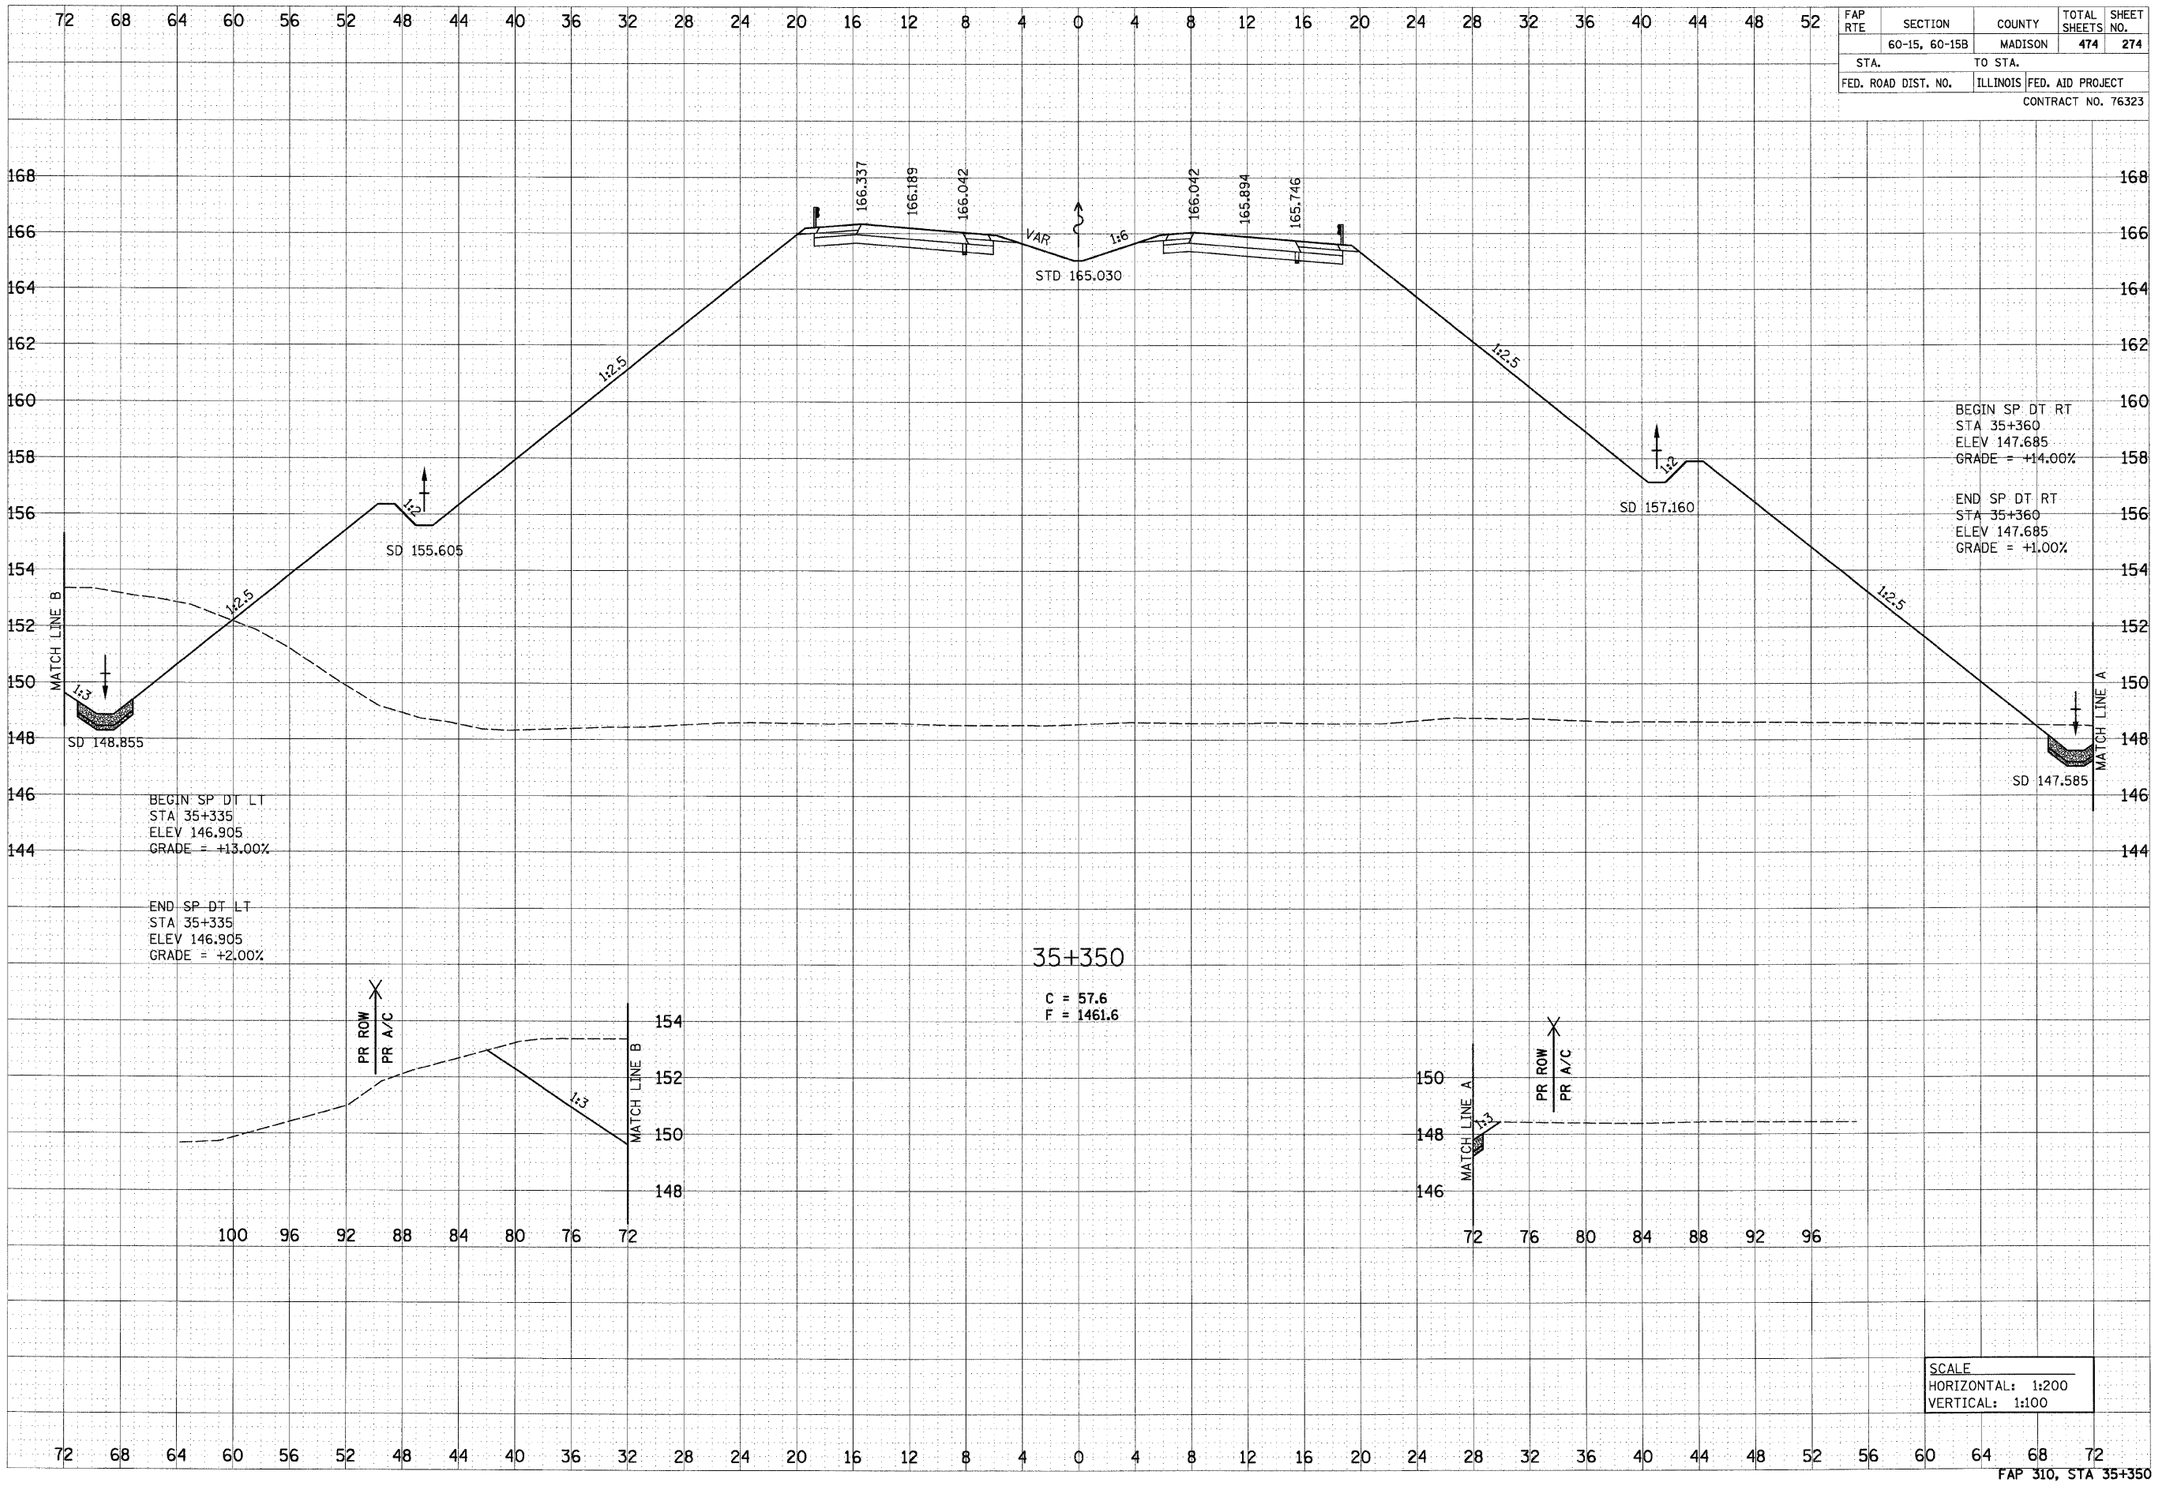

SCALE
HORIZONTAL: 1:200
VERTICAL: 1:100

FAP 310, STA 35+350

FINAL SURVEY	BY	DATE
NOTE BOOK	SURVEYED	
NO.	PLOTTED	
	TEMP. RTE.	
	AREAS	
	AREAS CHECKED	

ORIGINAL SURVEY	BY	DATE
NOTE BOOK	SURVEYED	
NO.	PLOTTED	
	TEMP. RTE.	
	AREAS	
	AREAS CHECKED	

6/29/2007

p:\20files\00024\dmainline\crosssections\xsec015a.dgn